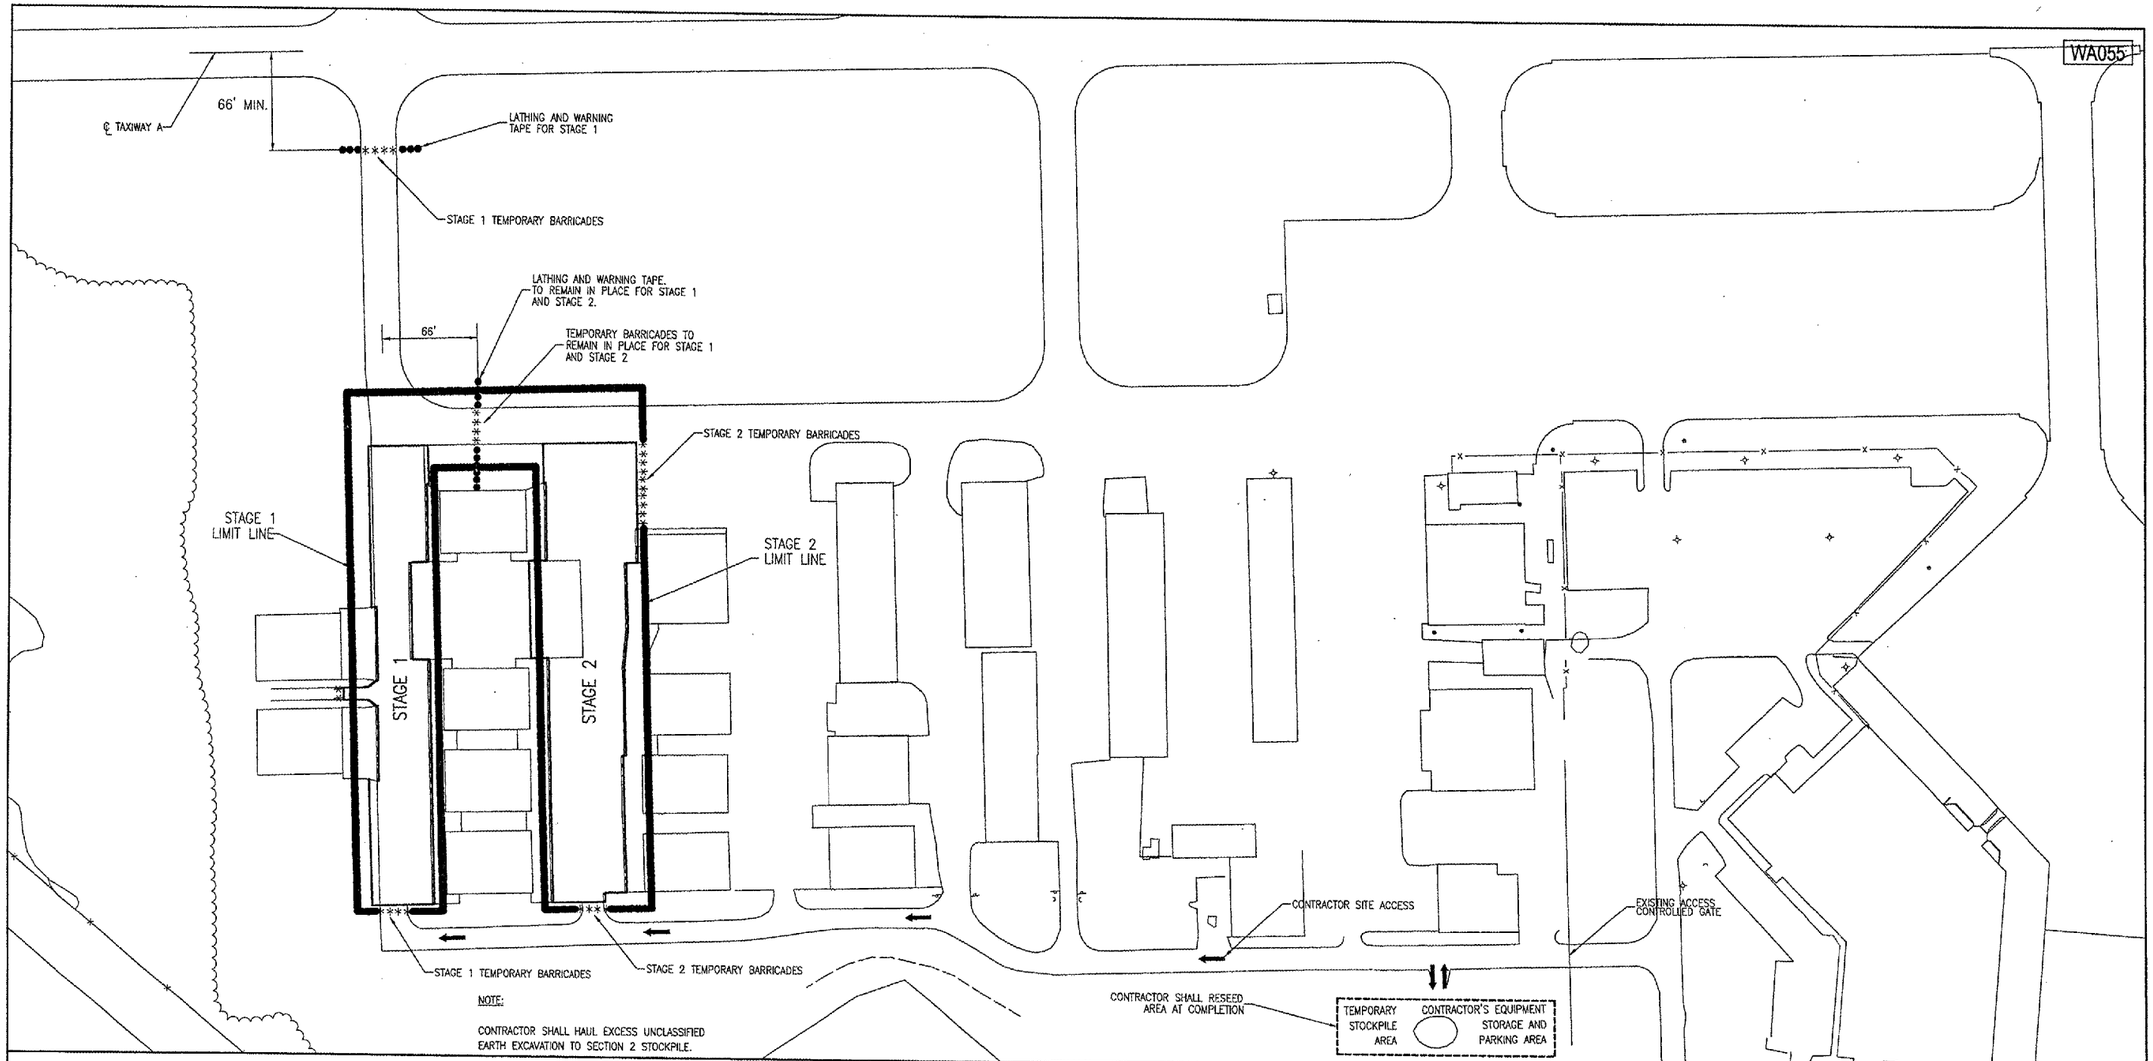

NOTE:

CONTRACTOR SHALL HAUL EXCESS UNCLASSIFIED EARTH EXCAVATION TO SECTION 2 STOCKPILE.

STAGE 1

NOTES

- STAGE 1 TO BEGIN AT NOTICE-TO-PROCEED.
- ALL CONTRACTOR'S ACTIVITIES SHALL BE LIMITED TO THE STAGE 1 AREA AS SHOWN.
- ALL CONSTRUCTION EQUIPMENT WILL BE LIMITED TO A HEIGHT OF 25 FEET UNLESS PRIOR APPROVAL GIVEN BY THE RESIDENT ENGINEER.
- CONTRACTORS EQUIPMENT MAY NOT DISRUPT FLIGHT OPERATIONS ON TAXIWAY A.
- SEE CONSTRUCTION AND SAFETY NOTES.

THE FOLLOWING ITEMS ARE TO BE COMPLETED IN STAGE 1

- PLACE LATHING AND WARNING TAPE AND BARRICADES AS SHOWN.
- INSTALL TEMPORARY SOIL EROSION CONTROL MEASURES AS REQUIRED.
- MILL EXISTING WEST TAXILANE PAVEMENT.
- INSTALL DRAINAGE STRUCTURES AND STORM SEWER PIPES WITHIN STAGE 1 LIMITS.
- REGRADE AND PLACE AGGREGATE IN WEST TAXILANE AREA
- INSTALL UNDERDRAINS
- CONSTRUCT BITUMINOUS PAVEMENT
- PLACE TOPSOIL, SEEDING, AND MULCHING WITHIN STAGE 1 LIMITS.
- REMOVE ANY REMAINING DEBRIS AND SWEEP PAVEMENTS WITHIN STAGE 1 LIMITS.
- PLACE TAXILANE PAVEMENT MARKINGS
- REMOVE LATHING AND WARNING TAPE AND TEMPORARY BARRICADES ASSOCIATED WITH STAGE ONE ONLY.

STAGE 2

NOTES

- STAGE 2 TO BEGIN UPON COMPLETION OF STAGE 1, AND WITH APPROVAL OF THE RESIDENT ENGINEER.
- ALL CONTRACTOR'S ACTIVITIES SHALL BE LIMITED TO THE STAGE 2 AREA AS SHOWN.
- ALL CONSTRUCTION EQUIPMENT WILL BE LIMITED TO A HEIGHT OF 25 FEET UNLESS PRIOR APPROVAL GIVEN BY THE ENGINEER.
- SEE CONSTRUCTION AND SAFETY NOTES.

THE FOLLOWING ITEMS ARE TO BE COMPLETED IN STAGE 2

- PLACE BARRICADES AS SHOWN.
- INSTALL TEMPORARY SOIL EROSION CONTROL MEASURES AS REQUIRED.
- MILL EXISTING EAST TAXILANE PAVEMENT.
- COMPLETE EXCAVATION WITHIN STAGE 2 LIMITS FOR PROPOSED TAXILANE SECTION.
- CONSTRUCT PROPOSED AGGREGATE BASE OF PROPOSED TAXILANE SECTION.
- INSTALL UNDERDRAINS.
- CONSTRUCT BITUMINOUS PAVEMENT.
- PLACE TOPSOIL, SEEDING, AND MULCHING WITHIN STAGE 2 LIMITS.
- REMOVE ANY REMAINING DEBRIS AND SWEEP PAVEMENTS WITHIN STAGE 2 LIMITS.
- PLACE TAXILANE PAVEMENT MARKINGS.
- REMOVE LATHING AND WARNING TAPE AND TEMPORARY BARRICADES.

REMOVE ANY SOIL EROSION CONTROL MEASURES ONCE A STAND OF GRASS HAS DEVELOPED.

HANSON

HANSON PROFESSIONAL SERVICES INC.

815 Commerce Drive, Suite 200
Oak Brook, Illinois 60523
Telephone: 630.990.3800
Fax: 630.990.3801

Waukegan Regional Airport
Waukegan Regional Port District

3580 North McAree Road
Waukegan, Illinois 60087
Phone: 847.244.0055
Fax: 847.244.3813

REPAIR SELECTED PAVEMENT AREAS, REHABILITATE HANGAR TAXILANES AND SERVICE ROAD, AND CONSTRUCT NEW HANGAR PAVEMENTS

A.I.P. PROJ.: 3-17-0105-B30
IL. PROJ.: UGN-3449

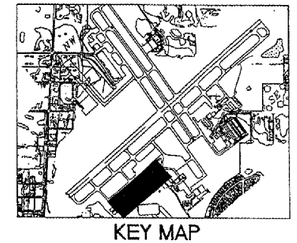

KEY MAP

No.	Drawing Issue Description	Date	By

Date

MAY 06, 2005

Sheet Title

CONSTRUCTION STAGING PLAN - TAXILANES STAGES 1 AND 2

831-04TXYD	Project Number
RPH 02/28/05	Layout By Date
RPH 02/28/05	Designed By Date
RMH/TMM 05/05/05	Reviewed By Date
RPH	Drawn By

Sheet No. 50

05/09/2005 03:11 PM
H:\Jobs\0831\831047XYD\Civil\SHEET\50 Construction Staging 1 2.dgn
SJM