WA055

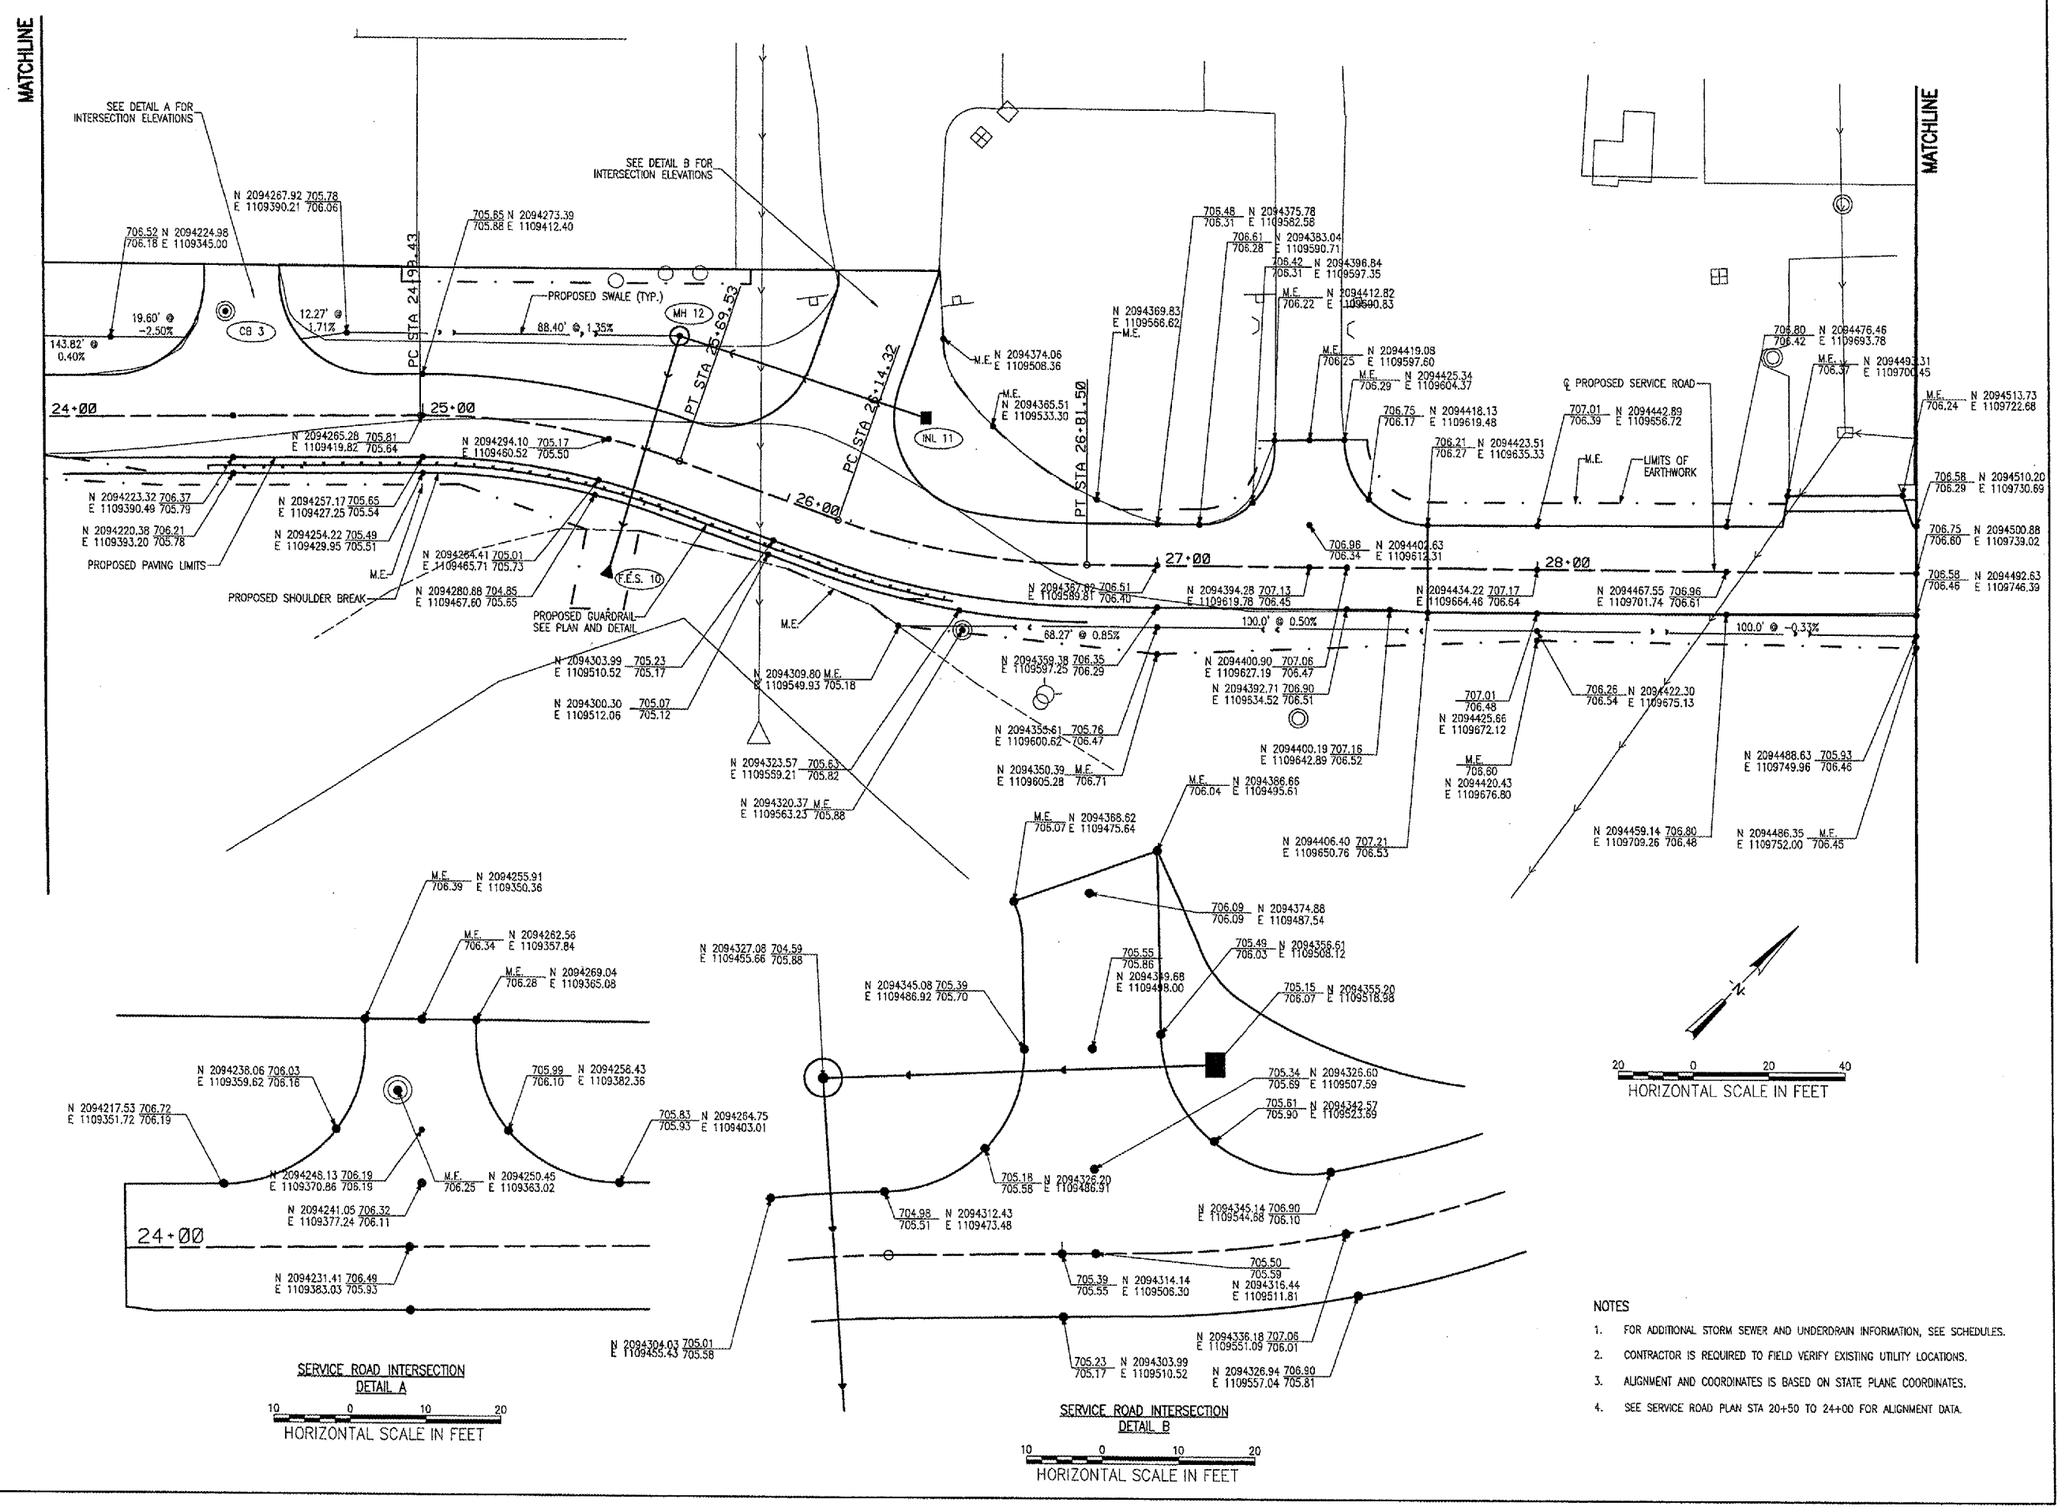

NOTES

1. FOR ADDITIONAL STORM SEWER AND UNDERDRAIN INFORMATION, SEE SCHEDULES.
2. CONTRACTOR IS REQUIRED TO FIELD VERIFY EXISTING UTILITY LOCATIONS.
3. ALIGNMENT AND COORDINATES IS BASED ON STATE PLANE COORDINATES.
4. SEE SERVICE ROAD PLAN STA 20+50 TO 24+00 FOR ALIGNMENT DATA.

HANSON

HANSON PROFESSIONAL SERVICES INC.

815 Commerce Drive, Suite 200
Oak Brook, Illinois 60523
Telephone: 630.990.3800
Fax: 630.990.3801

Waukegan Regional Airport
Waukegan Regional Port District

3580 North McAree Road
Waukegan, Illinois 60087
Phone: 847.244.0055
Fax: 847.244.3813

REPAIR SELECTED PAVEMENT AREAS, REHABILITATE HANGAR TAXILANES AND SERVICE ROAD, AND CONSTRUCT NEW HANGAR PAVEMENTS

A.I.P. PROJ.: 3-17-0105-B30
IL. PROJ.: UGN-3449

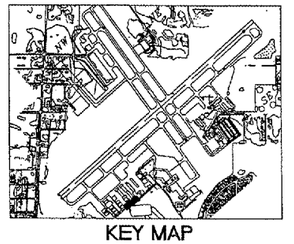

KEY MAP

No.	Drawing Issue Description	Date	By

Date

MAY 06, 2005

Sheet Title

STAKING PLAN - SERVICE ROAD STA 24+00 TO STA 29+00

831-04TXYD	Project Number
RPH 2/22/05	Layout By Date
RPH 3/01/05	Designed By Date
RMH/TMM 04/11/05	Reviewed By Date
RPH DSY —	Drawn By

71

Sheet No.

SJM
05/06/2005, 03:27 PM
I:\04Jobs\00831\831104TXYD\Civil\SHEET\71 Staking_Plan_SW Access Rd_02.dgn