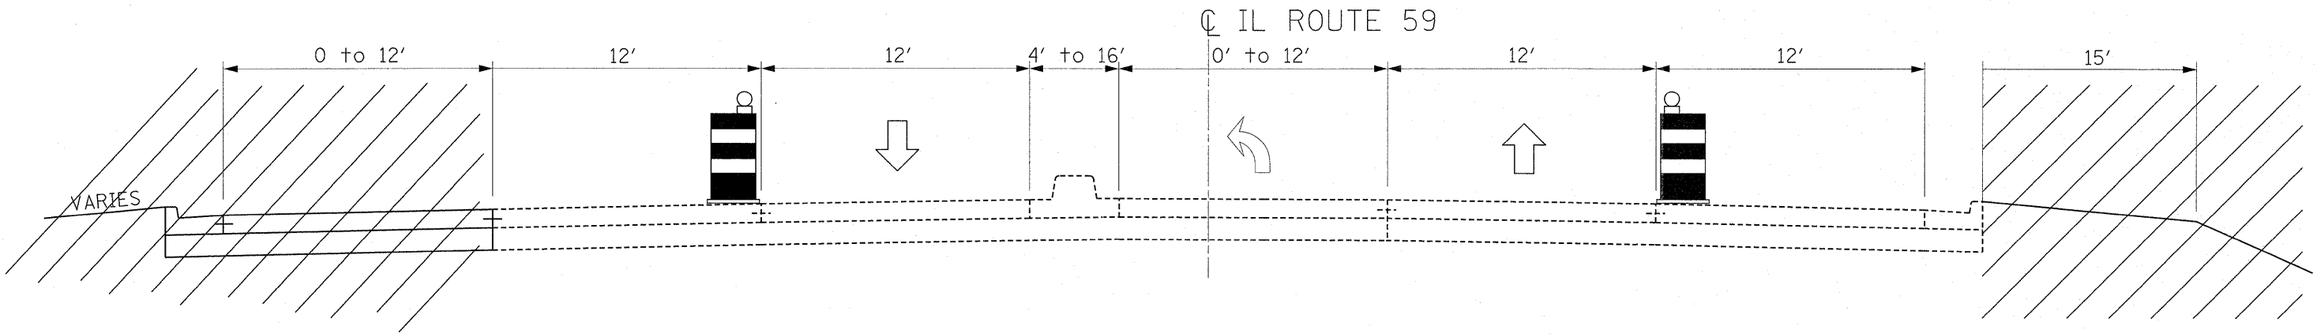

STAGE II TYPICAL SECTION
IL ROUTE 59
AT US ROUTE 20

STAGE II

1. ONE 12′ LANE IN EACH DIRECTION MUST BE MAINTAINED AT ALL TIMES THROUGHOUT ENTIRE LENGTH OF PROJECT.

2. CONSTRUCT PROPOSED RIGHT TURN LANE ONTO US ROUTE 20 ON WEST SIDE OF IL ROUTE 59 AT BOTH LOCATIONS AND CONSTRUCT 15′ EARTH SHELF ON EAST SIDE OF IL ROUTE 59 IN ACCORDANCE WITH PROPOSED CROSS SECTIONS.

3. CONTRACTOR WILL BE ABLE TO WORK AT ALL LOCATIONS SIMUTANEOUSLY.

4. ALL SB TRUCK TRAFFIC UTILIZING RAMPS TO GO EB/WB ONTO US ROUTE 20 WILL BE DETOURED ACCORDING TO DETOUR PLAN ON SHEET 22 UNTIL ALL WIDENING WORK AND EARTH WORK ARE COMPLETE.