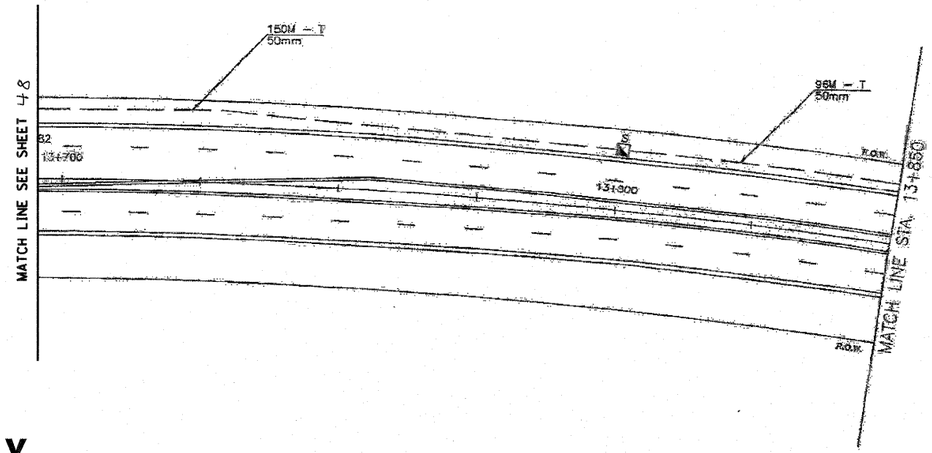

FOR INFORMATION ONLY

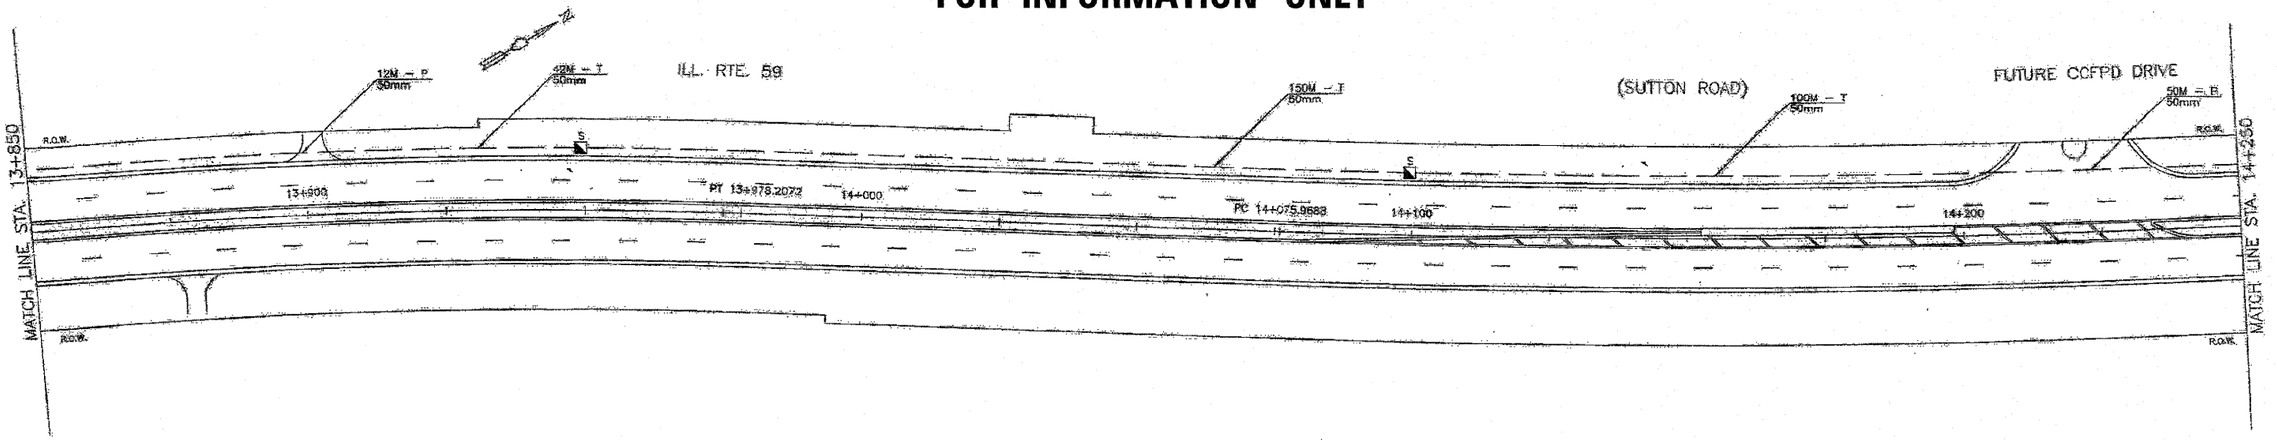

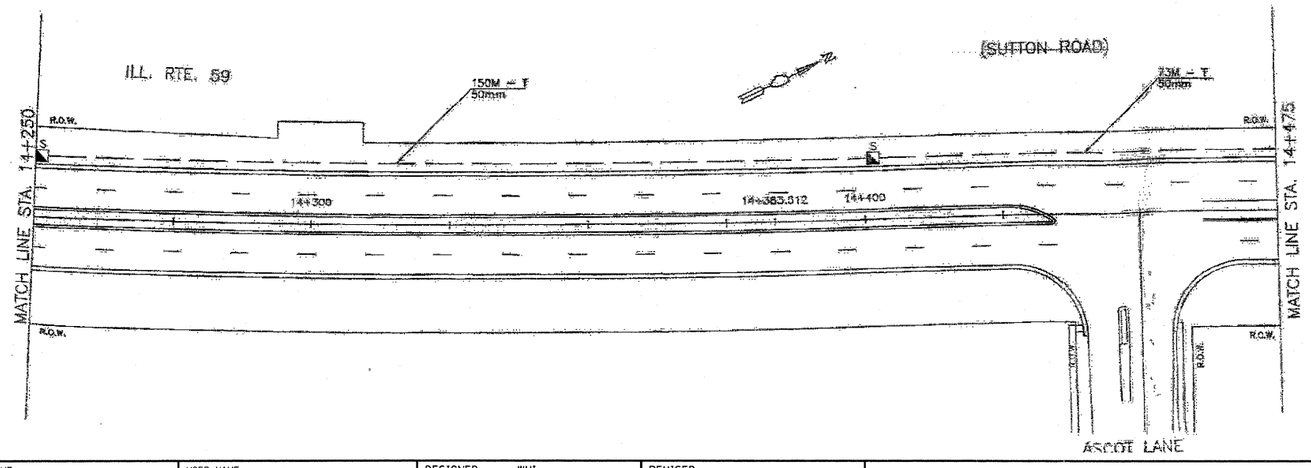

INTERCONNECT PLAN LEGEND

	PROPOSED	EXISTING
CONTROLLER		
HANDHOLE		
DOUBLE HANDHOLE		
HEAVY-DUTY HANDHOLE	H	H "E"
G.S. CONDUIT IN TRENCH OR PUSHED		
DETECTOR LOOP		"
COMMON TRENCH	CT	
UNIT DUCT	UD	
SYSTEM	S	
INTERSECTION	IP	I
TELEPHONE SERVICE	T	T

APEX CONSULTING ENGINEERS, LLC
111 E. Wacker Drive, Suite 520
Chicago, IL 60601

FILE NAME = $FILEL$	USER NAME = wingram	DESIGNED - WHI	REVISED -
		DRAWN - WHI	REVISED -
	PLOT SCALE = $SCALE$	CHECKED - DEB	REVISED -
	PLOT DATE = 2/22/2011	DATE - 1/10/2011	REVISED -

STATE OF ILLINOIS
DEPARTMENT OF TRANSPORTATION

INTERCONNECT PLAN
IL. RTE. 59 – FROM BARTLETT RD. TO GOLF RD.

SCALE: NTS | SHEET NO. OF SHEETS | STA. | TO STA.

F.A.P. RTE.	SECTION	COUNTY	TOTAL SHEETS	SHEET NO.
338	7 HB-K-N	COOK	82	49
		CONTRACT NO. 60K62		
	ILLINOIS FED. AID PROJECT			