EXISTING

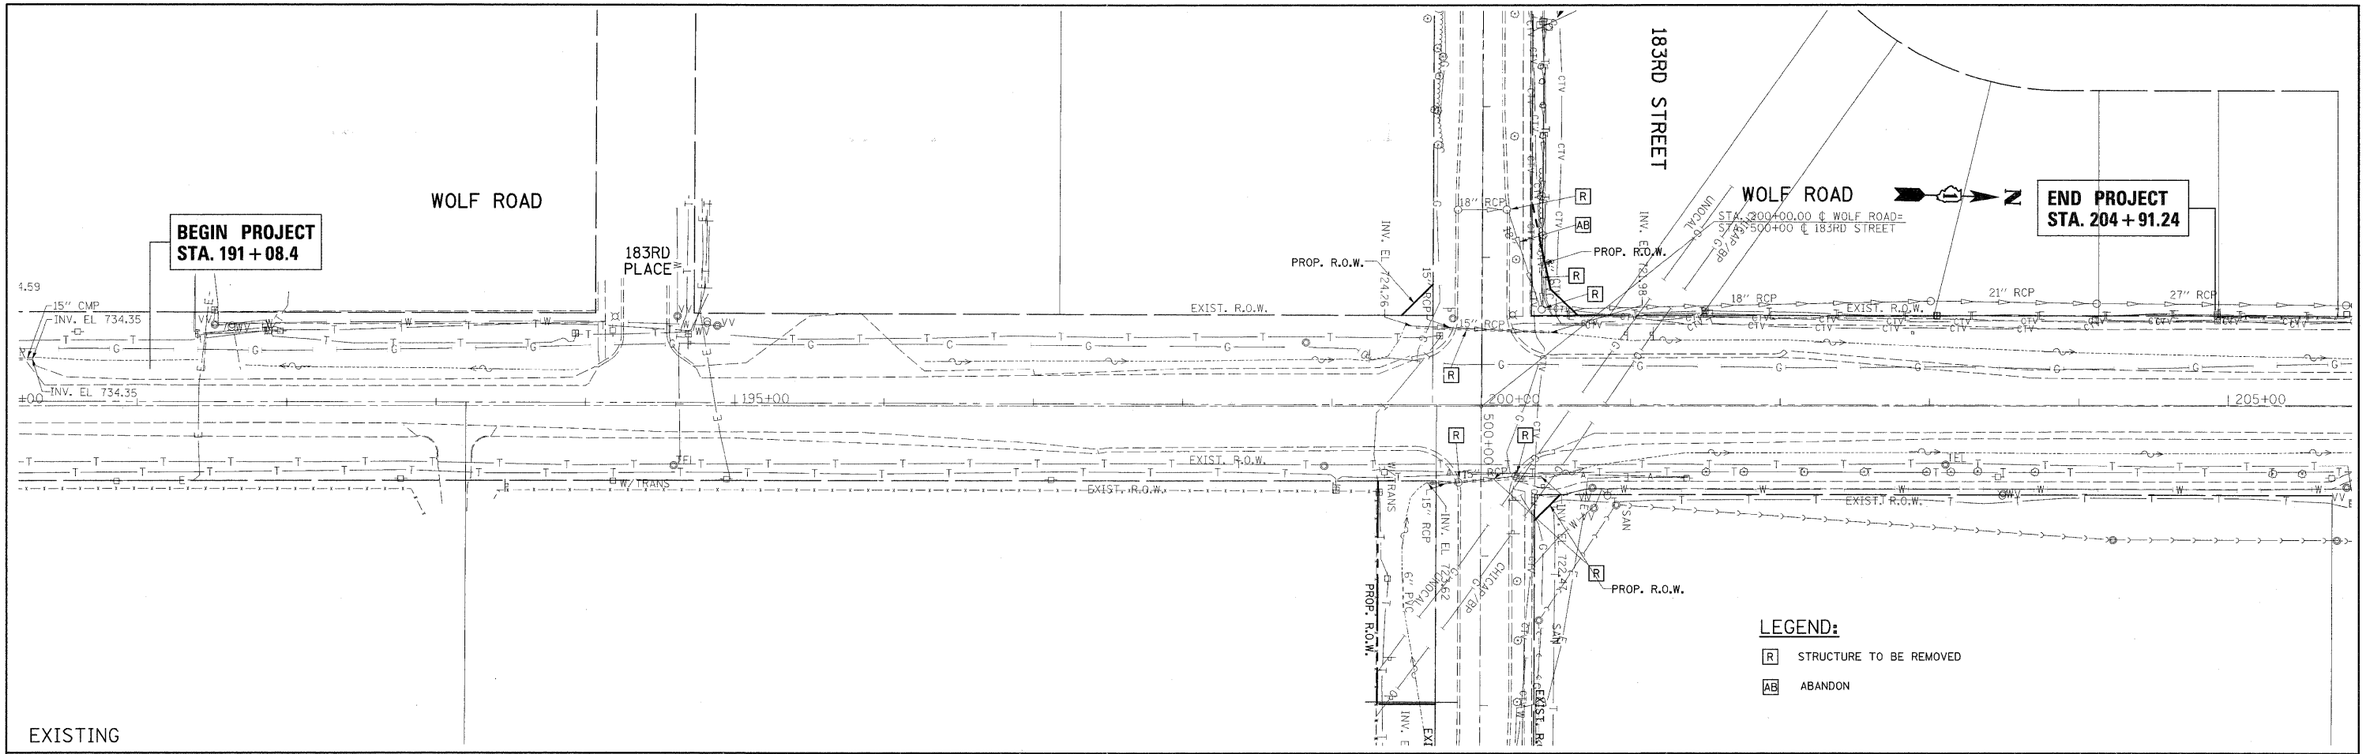

PROPOSED

1. 18 IN S.S. CLASS A, T-1, 11.81 FT
   T.B. 1.50 CU. YD.
   CLASS D PATCH, T-11, 5.0 SQ. YD.
2. 18 IN S.S. CLASS A, T-2, 12.15 FT
   T.B. 1.50 CU. YD.
3. 18 IN S.S. CLASS A, T-2, 68.05 FT
   T.B.
4. 15 IN S.S. CLASS A, T-2, 172.97 FT
   T.B. 15.50 CU. YD.
   CLASS D PATCH, TYPE IV, 42 SQ. YD.
5. 15 IN S.S. CLASS A, T-1, 20.17 FT
   T.B. 0.50 CU. YD.
6. 15 IN S.S. CLASS A, T-1, 70.95 FT
   T.B. 18.5 CU. YD.
   CLASS D PATCH, TYPE IV, 25 SQ. YD.
7. 15 IN S.S. CLASS A, T-1, 31.00 FT
   T.B. 0.50 CU. YD.

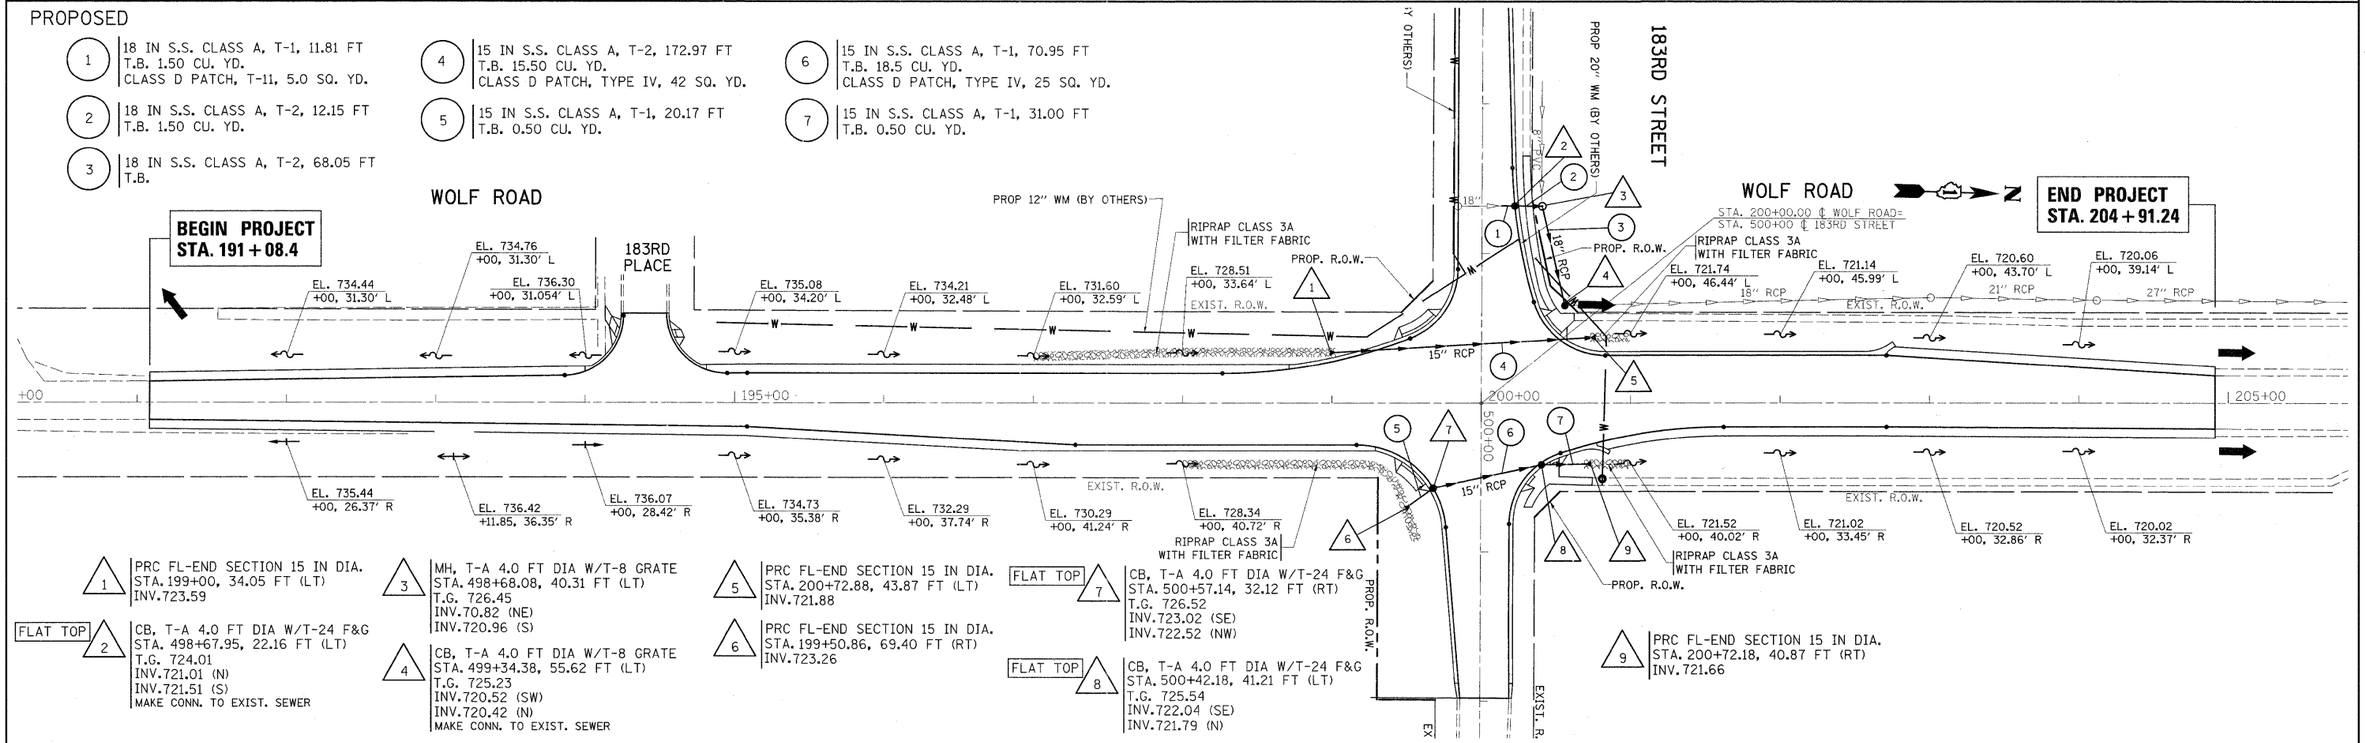

1. PRC FL-END SECTION 15 IN DIA.
   STA. 199+00, 34.05 FT (LT)
   INV. 723.59
2. FLAT TOP
   CB, T-A 4.0 FT DIA W/T-24 F&G
   STA. 498+67.95, 22.16 FT (LT)
   T.G. 724.01
   INV. 721.01 (N)
   INV. 721.51 (S)
   MAKE CONN. TO EXIST. SEWER
3. MH, T-A 4.0 FT DIA W/T-8 GRATE
   STA. 498+68.08, 40.31 FT (LT)
   T.G. 726.45
   INV. 720.82 (NE)
   INV. 720.96 (S)
4. CB, T-A 4.0 FT DIA W/T-8 GRATE
   STA. 499+34.38, 55.62 FT (LT)
   T.G. 725.23
   INV. 720.52 (SW)
   INV. 720.42 (N)
   MAKE CONN. TO EXIST. SEWER
5. PRC FL-END SECTION 15 IN DIA.
   STA. 200+72.88, 43.87 FT (LT)
   INV. 721.88
6. PRC FL-END SECTION 15 IN DIA.
   STA. 199+50.86, 69.40 FT (RT)
   INV. 723.26
7. FLAT TOP
   CB, T-A 4.0 FT DIA W/T-24 F&G
   STA. 500+57.14, 32.12 FT (RT)
   T.G. 726.52
   INV. 723.02 (SE)
   INV. 722.52 (NW)
8. FLAT TOP
   CB, T-A 4.0 FT DIA W/T-24 F&G
   STA. 500+42.18, 41.21 FT (LT)
   T.G. 725.54
   INV. 722.04 (SE)
   INV. 721.79 (N)
9. PRC FL-END SECTION 15 IN DIA.
   STA. 200+72.18, 40.87 FT (RT)
   INV. 721.66

FILE NAME = P143409-sht-drain.dgn	USER NAME = ulrichkd	DESIGNED -	REVISED -
		DRAWN -	REVISED -
	PLOT SCALE = 50.0000 ' / IN.	CHECKED -	REVISED -
	PLOT DATE = 3/2/2011	DATE -	REVISED -

STATE OF ILLINOIS
DEPARTMENT OF TRANSPORTATION

WOLF ROAD @ 183RD STREET
EXISTING & PROPOSED DRAINAGE PLAN

SCALE: 1"= 50' | SHEET NO. OF SHEETS | STA. 184+89.51 TO STA. 198+00.00

F.A.U. RTE.	SECTION	COUNTY	TOTAL SHEETS	SHEET NO.
2688	44 R-N	COOK	68	21
		CONTRACT NO. 60K66		
	ILLINOIS	FED. AID PROJECT		