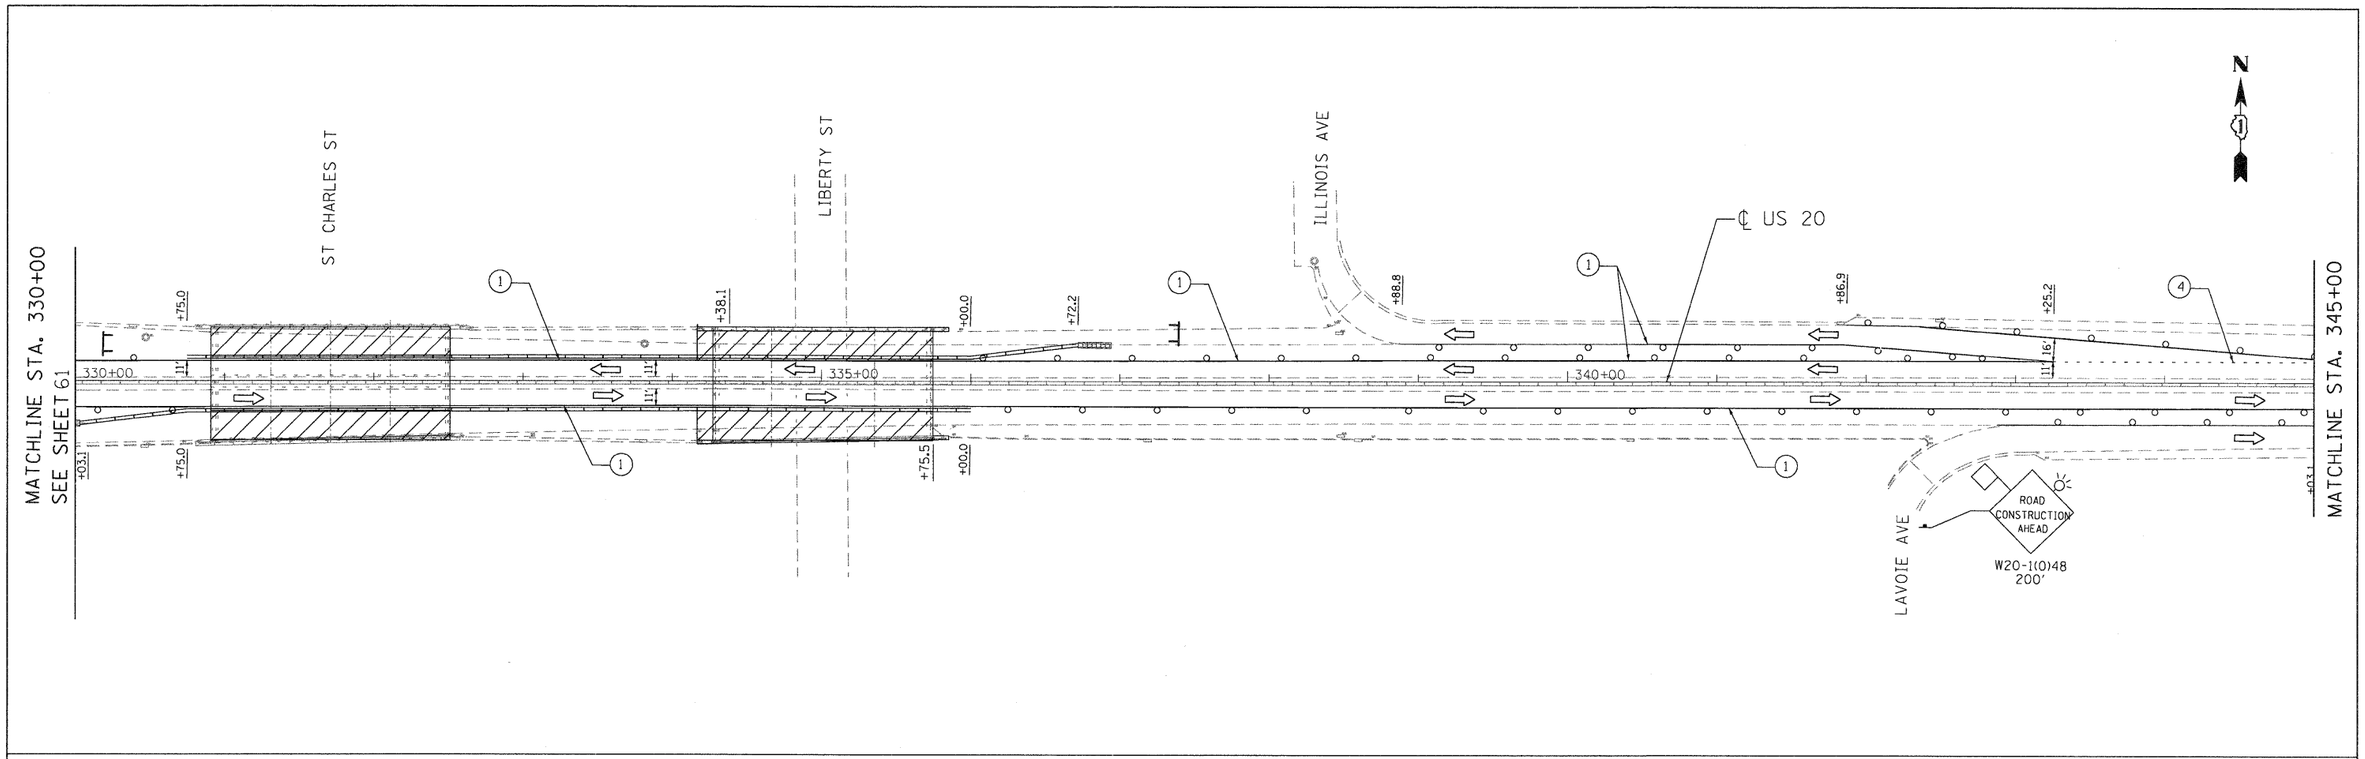

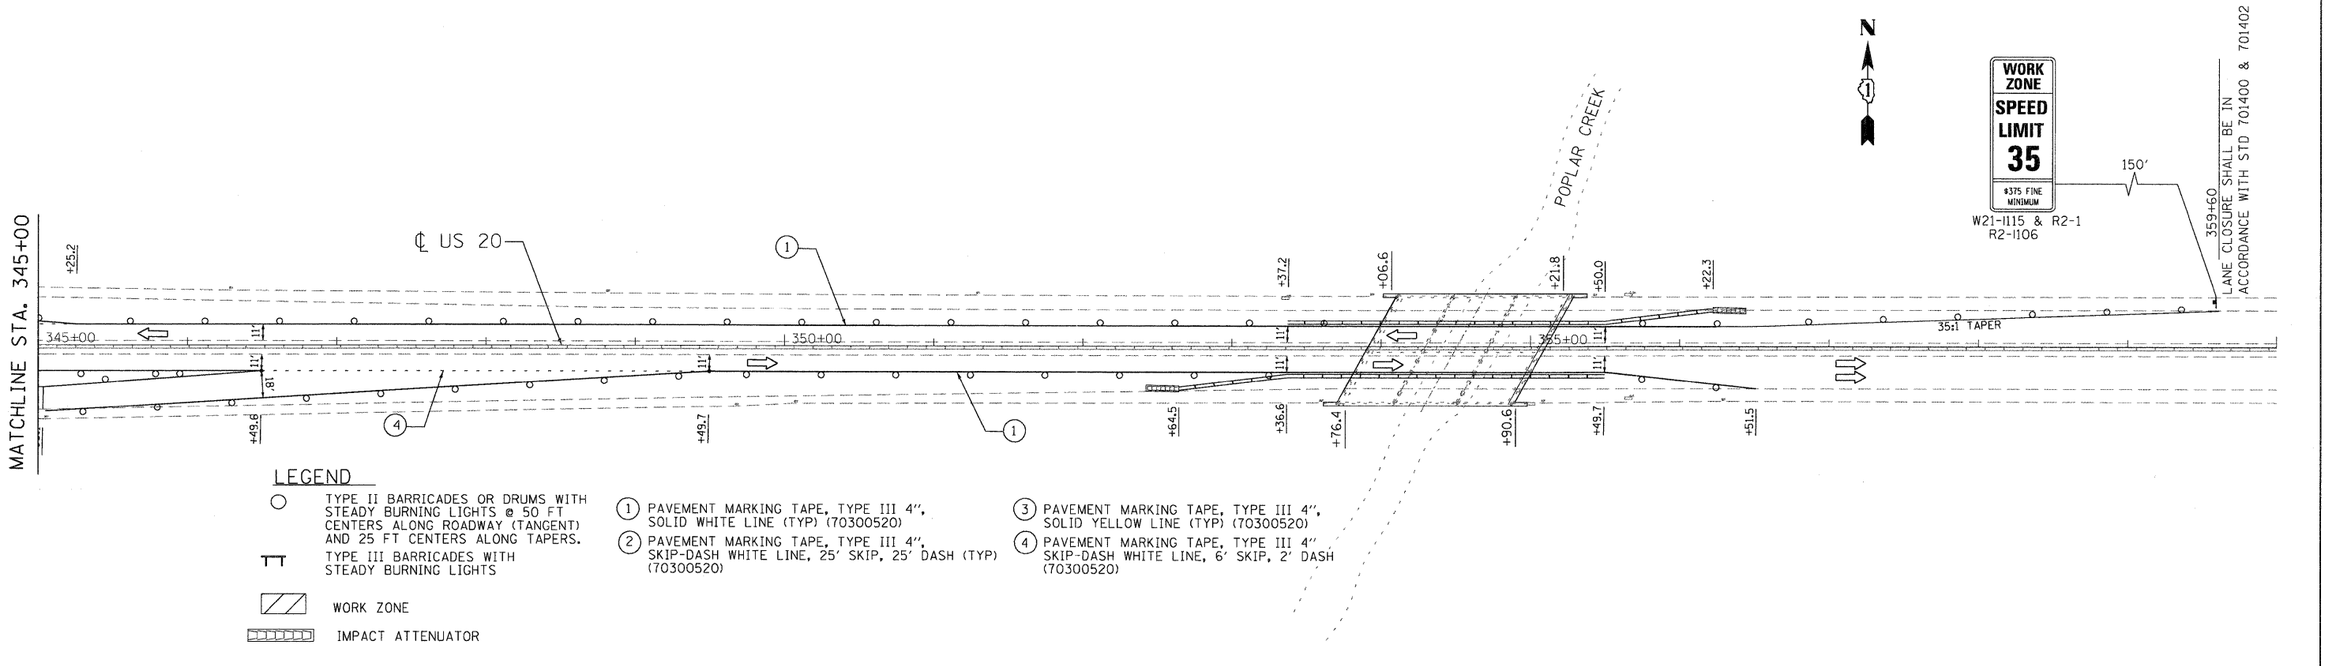

LEGEND

- ○ TYPE II BARRICADES OR DRUMS WITH STEADY BURNING LIGHTS @ 50 FT CENTERS ALONG ROADWAY (TANGENT) AND 25 FT CENTERS ALONG TAPERS.
- TYPE III BARRICADES WITH STEADY BURNING LIGHTS
- WORK ZONE
- IMPACT ATTENUATOR

1. PAVEMENT MARKING TAPE, TYPE III 4", SOLID WHITE LINE (TYP) (70300520)
2. PAVEMENT MARKING TAPE, TYPE III 4", SKIP-DASH WHITE LINE, 25' SKIP, 25' DASH (TYP) (70300520)
3. PAVEMENT MARKING TAPE, TYPE III 4", SOLID YELLOW LINE (TYP) (70300520)
4. PAVEMENT MARKING TAPE, TYPE III 4" SKIP-DASH WHITE LINE, 6' SKIP, 2' DASH (70300520)

200 22ND Street, Suite 216, Lombard, IL 60148
630.705.0110 voice, 630.839.2566 fax
www.mps-il.com
MILLENNIA PROFESSIONAL SERVICES

DESIGNED	CJD	REVISED	-
DRAWN	CJD	REVISED	-
CHECKED	TVN	REVISED	-
DATE	4/1/2011	REVISED	-

STATE OF ILLINOIS
DEPARTMENT OF TRANSPORTATION

US ROUTE 20 (LAKE STREET)
RANDALL RD TO SHALES PARKWAY

SCALE: | SHEET NO. OF SHEETS | STA. TO STA.

SUGGESTED STAGES OF CONSTRUCTION AND TRAFFIC CONTROL
STAGE I

F.A.P. RTE.	SECTION	COUNTY	TOTAL SHEETS	SHEET NO.
345	8R-1-RS-4	KANE/COOK	124	62
		CONTRACT NO. 60M46		

FED. ROAD DIST. NO. 1 | ILLINOIS | FED. AID PROJECT

FILE NAME = pt\2009\me09006_varvar phi\cadd\wo21_us20\shts\D160M46-MOT-ST12.dgn
PLOT SCALE = 50.0000 ' / IN.
USER NAME = Millennia Professional Services

pt\2009\me09006_varvar phi\cadd\wo21_us20\shts\D160M46-MOT-ST12.dgn