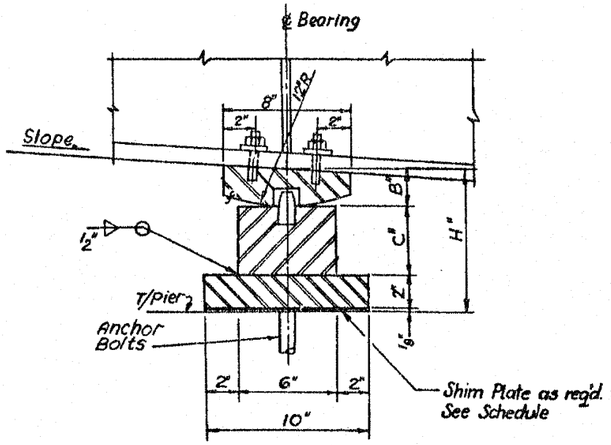

SECTION

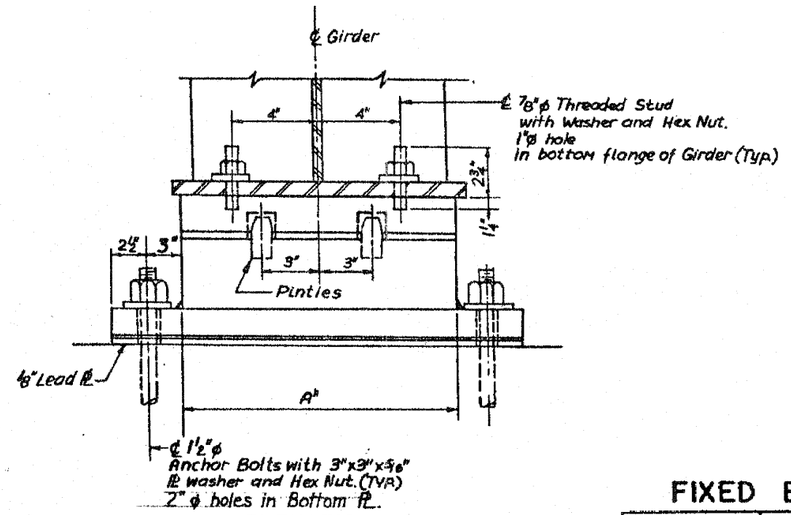

ELEVATION

TYPE F3 FIXED ROCKER

FIXED BEARING SCHEDULE

STRUCTURE NO.	PIER LOCATION	GIRDER NO.	BEARING TYP.	NO. REQ'D	A"	B"	C"	H"	SLOPE %
016-1113	B(S)	G1-1, G1-2 G1-D	F4	3	13	2⅛	7¾	13¾	4.2
	C6(N)	G1-D, G2-D G1-C, G2-C	F3	4	13	2¼	3½	7⅞	2.1
	DB(S)	G1-1 thru G1-3	F4	5	13	2⅛	7½	13½	4.2
		G2-D, G3-D	F4	2	13	2⅛	7½	13½	4.2

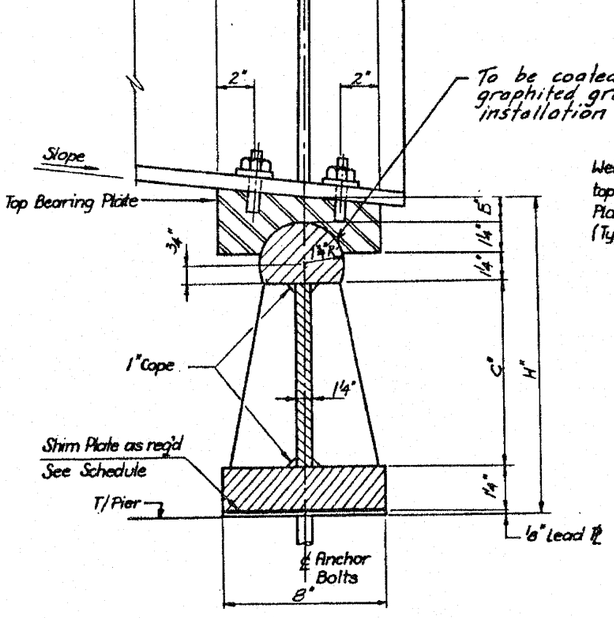

SECTION

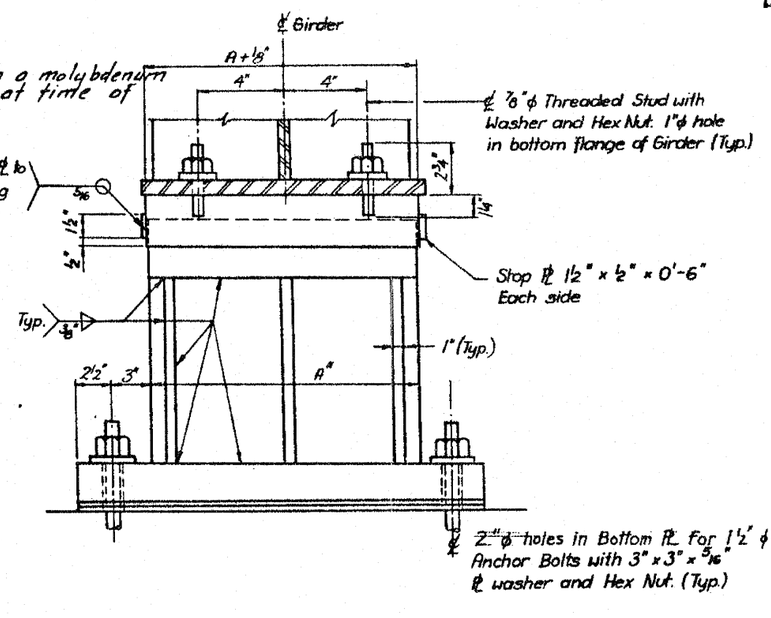

ELEVATION

TYPE F4 FIXED ROCKER

FILE NAME =	USER NAME = rgall	DESIGNED - AMR	REVISED -
		DRAWN - AMR	REVISED -
	PLOT SCALE = 1.0000 ' / IN.	CHECKED - JMH	REVISED -
	PLOT DATE = 3/28/2011	DATE - MARCH, 2011	REVISED -

STATE OF ILLINOIS
DEPARTMENT OF TRANSPORTATION

TYPE F3 & F4 FIXED BEARING DETAILS – LOCATION 1
STRUCTURE NO. 016-1113

SCALE: NTS | SHEET NO. 39 OF 40 SHEETS | STA. | TO STA.

F.A.I. RTE.	SECTION	COUNTY	TOTAL SHEETS	SHEET NO.
94	2010-127-BP	COOK	160	45
		CONTRACT NO. 60N01		
	ILLINOIS FED. AID PROJECT			

@FILEL@