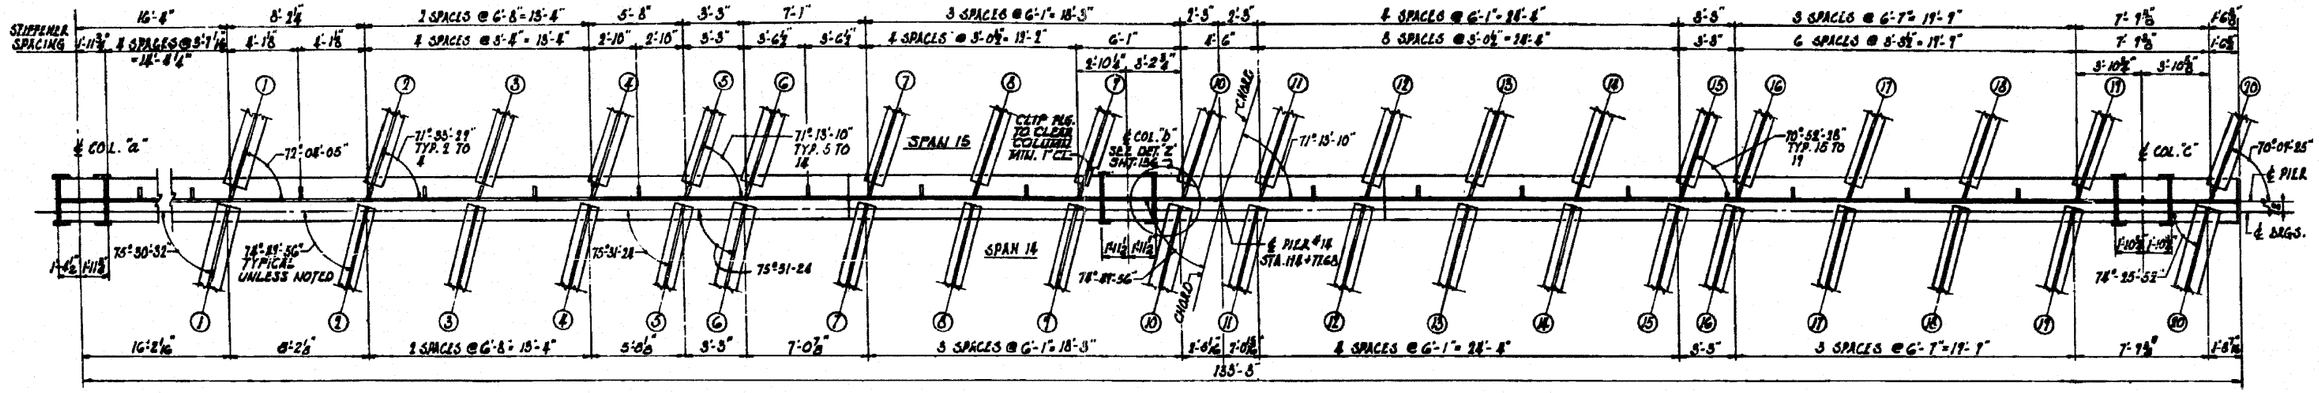

SECTION A-A

SCALE: 1/4" = 1'-0"

BEAM TABLE

SPAN 14 (EXP.) AND SPAN 15 (FIXED)	
BM. NO.	SIZE
5, 7 THRU 9, 11 THRU 14	36 WF 170
2 THRU 4, 15 THRU 19	36 WF 182
1, 6, 10 & 20	36 WF 230

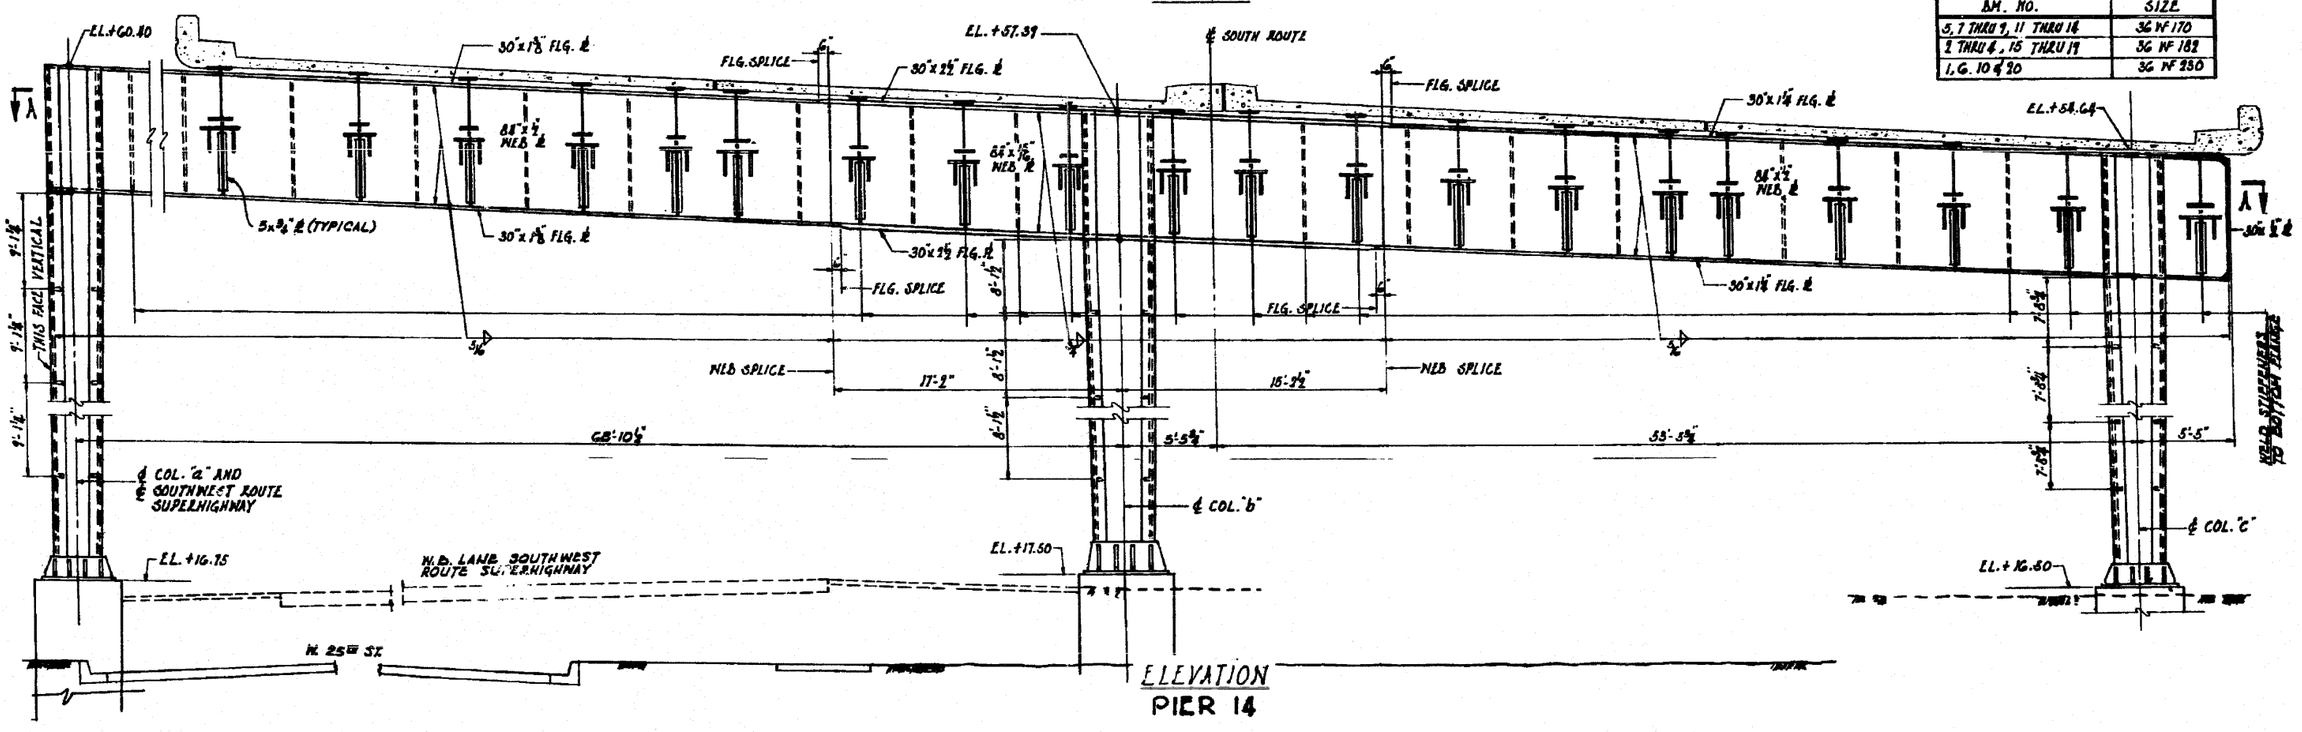

ELEVATION
PIER 14

FILE NAME =	USER NAME = rgoll	DESIGNED - AMR	REVISED -	STATE OF ILLINOIS DEPARTMENT OF TRANSPORTATION	PIER 14 – LOCATION 2 STRUCTURE NO. 016-1115	F.A.I. RTE.	SECTION	COUNTY	TOTAL SHEETS	SHEET NO.
		DRAWN - AMR	REVISED -			94	2010-127-BP	COOK	160	64
	PLOT SCALE = 1.0000 ' / IN.	CHECKED - JMH	REVISED -					CONTRACT NO. 60N01		
	PLOT DATE = 3/28/2011	DATE - MARCH, 2011	REVISED -		SCALE: NTS / SHEET NO. 18 OF 37 SHEETS / STA. / TO STA.			ILLINOIS	FED. AID PROJECT	

$FILEL$