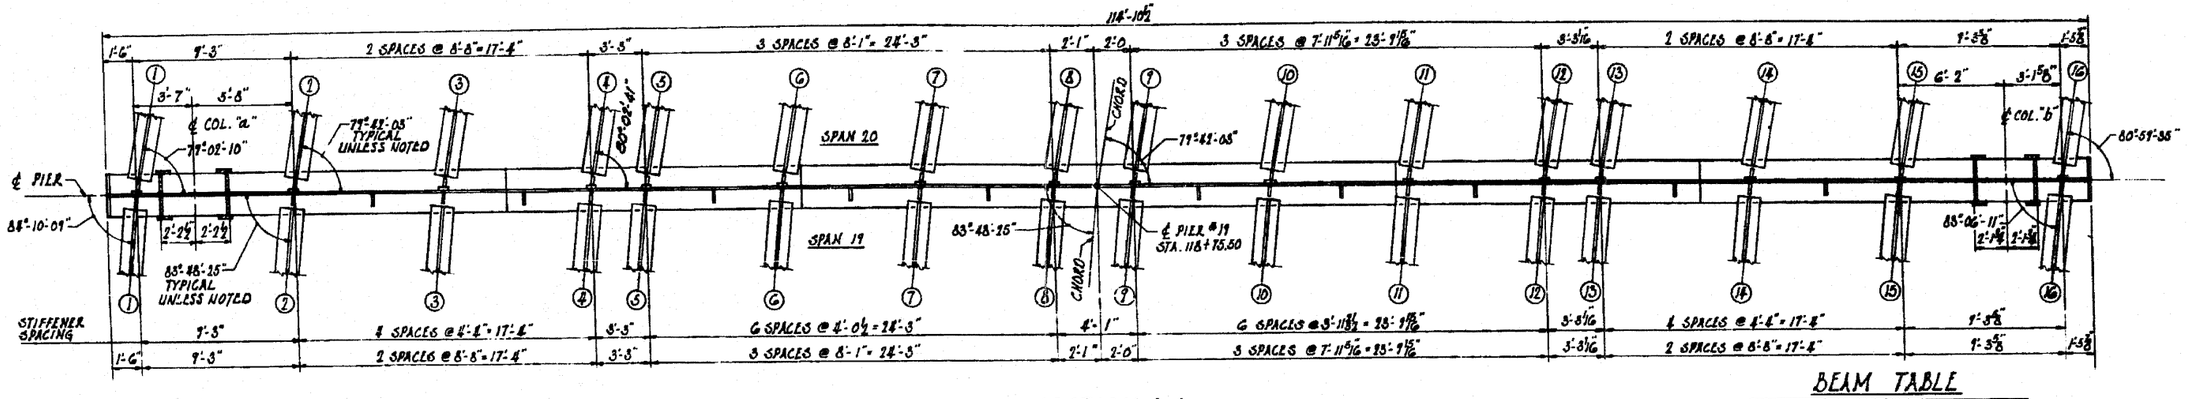

SECTION A-A
SCALE: ¼"=1'-0"

BEAM TABLE	
SPAN 19 (FIXED) AND SPAN 20 (FIXED)	
BM. NO.	SIZE
1 THRU 16	48" ℄ BM. (⅝" WEB)

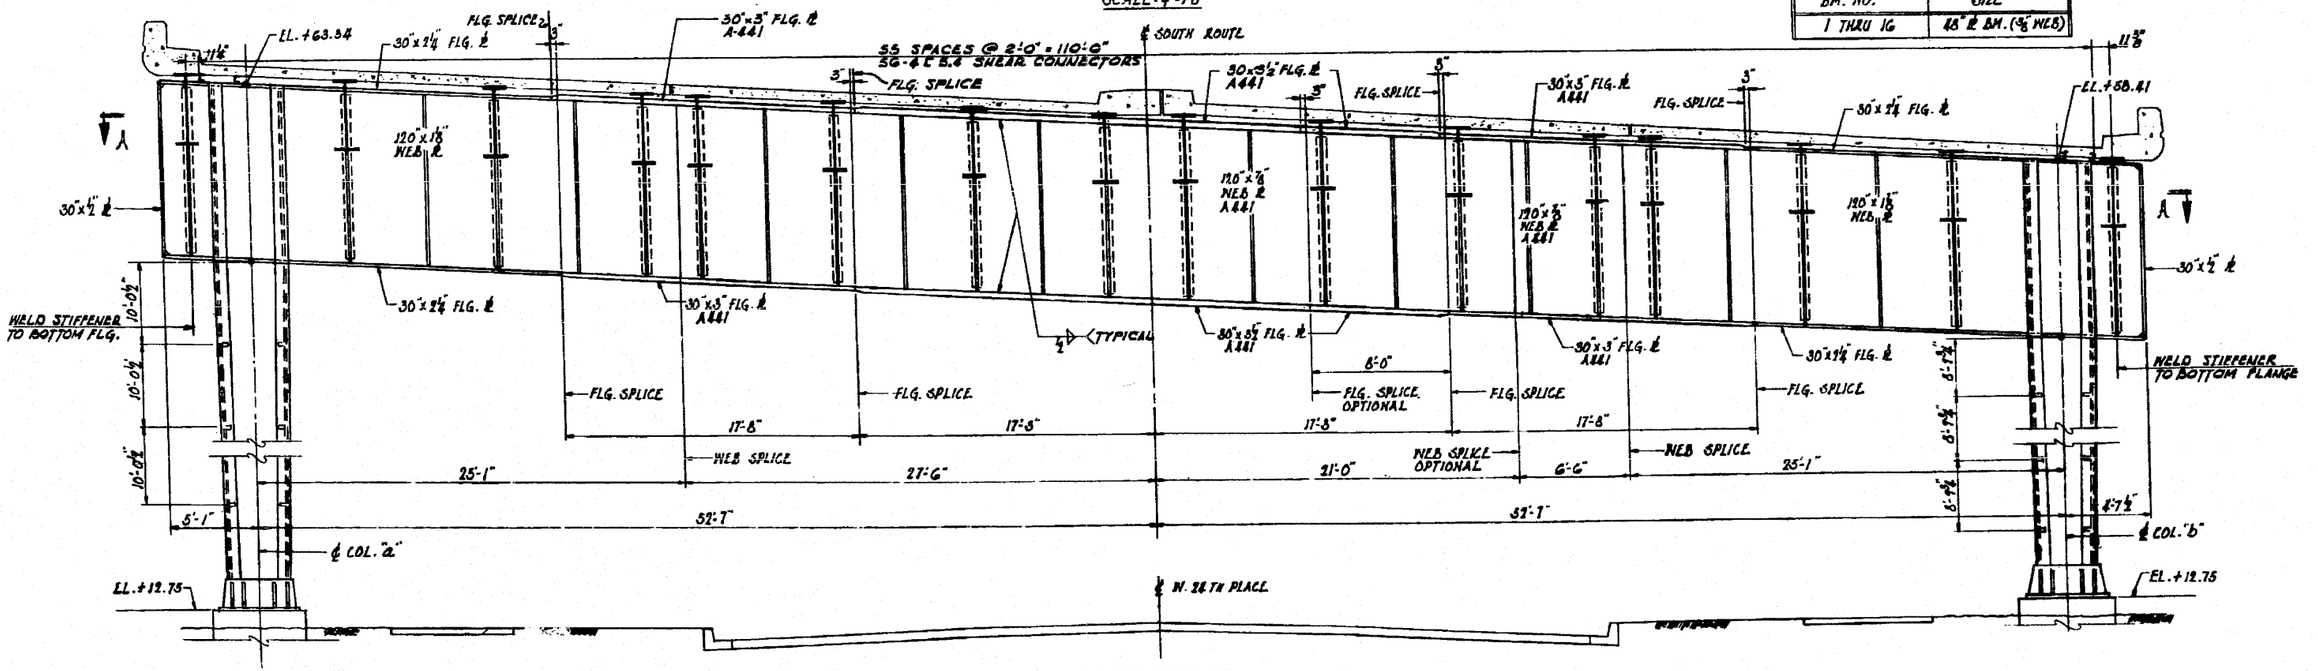

ELEVATION
PIER 19

FILE NAME =	USER NAME = rgall	DESIGNED - AMR	REVISED -	STATE OF ILLINOIS DEPARTMENT OF TRANSPORTATION	PIER 19 – LOCATION 2 STRUCTURE NO. 016-1115		
		DRAWN - AMR	REVISED -				
	PLOT SCALE = 1.0000 ' / IN.	CHECKED - JMH	REVISED -				
	PLOT DATE = 3/28/2011	DATE - MARCH, 2011	REVISED -		SCALE: NTS	SHEET NO. 20 OF 37 SHEETS	STA. TO STA.

F.A.I. RTE.	SECTION	COUNTY	TOTAL SHEETS	SHEET NO.
94	2010-127-BP	COOK	160	66
		CONTRACT NO. 60N01		
	ILLINOIS FED. AID PROJECT			