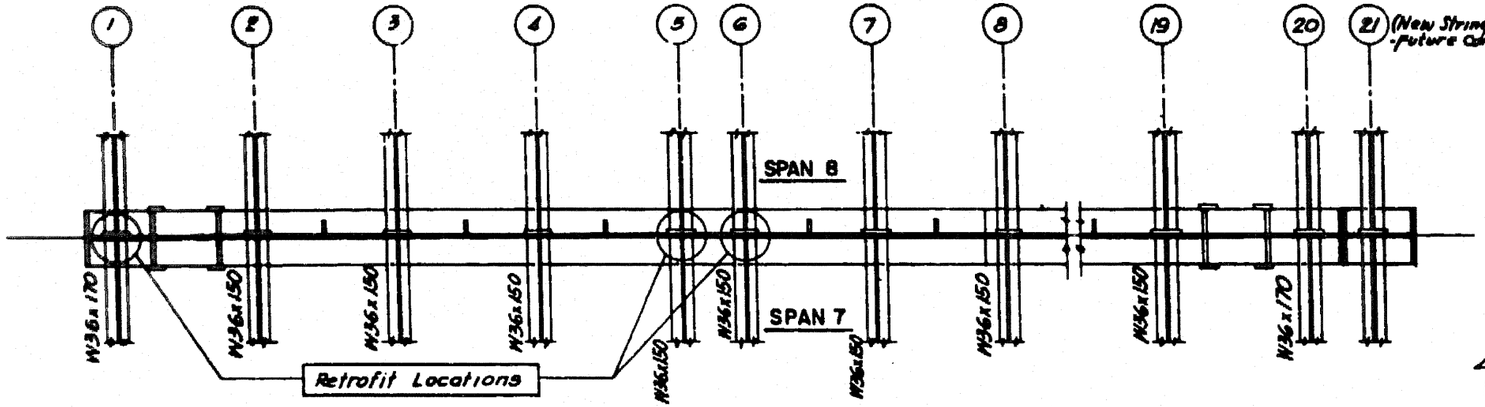

PLAN OF PIER 7

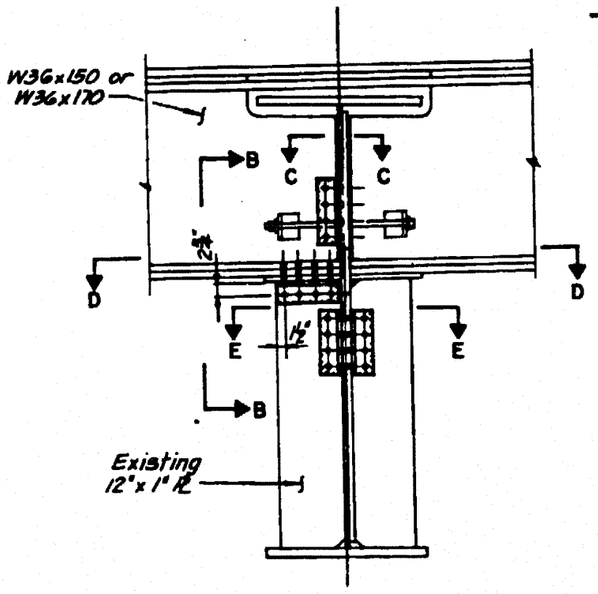

SECTION A-A

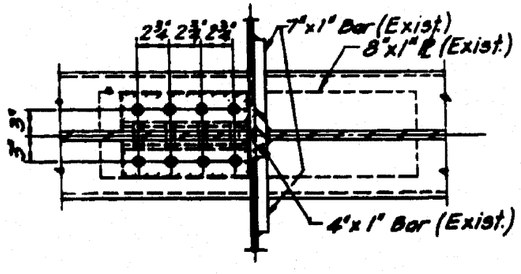

SECTION D-D

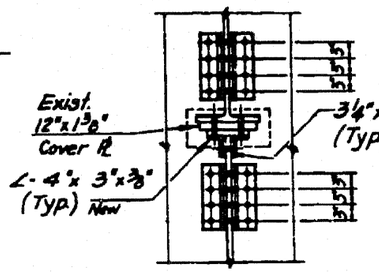

SECTION B-B

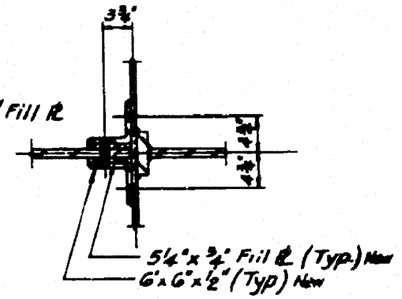

SECTION C-C

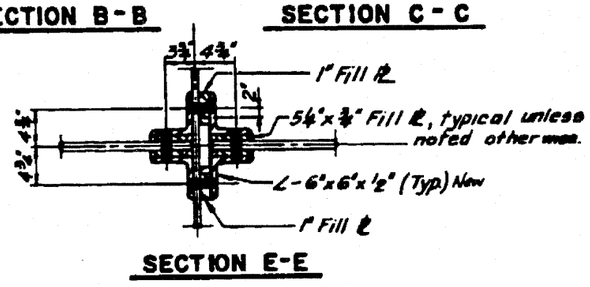

SECTION E-E

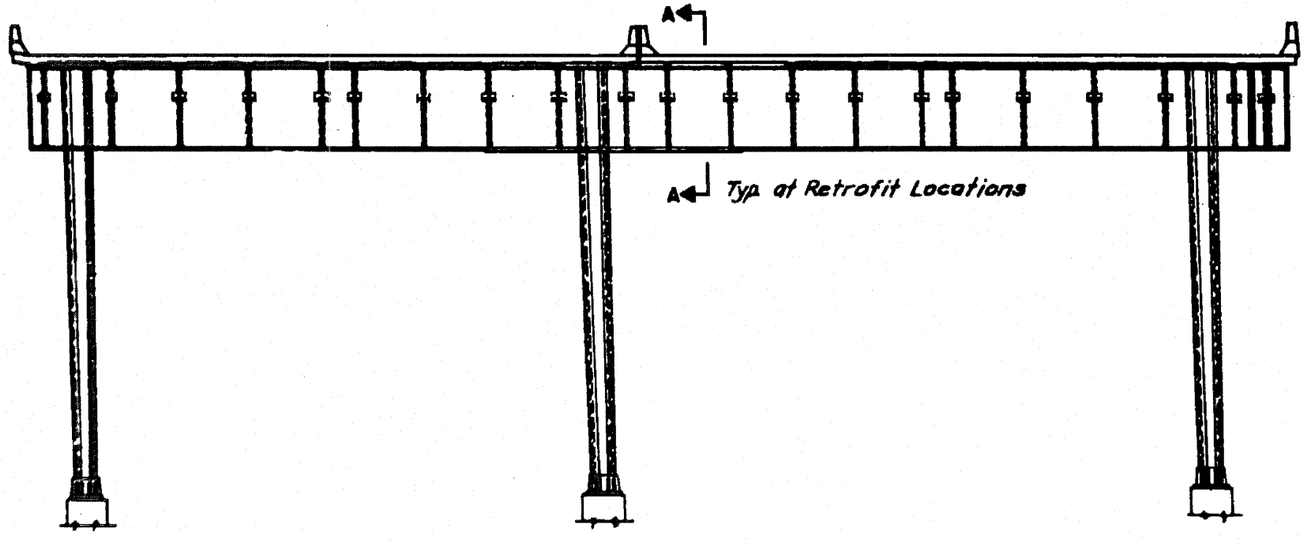

ELEVATION

FILE NAME =	USER NAME = rgall	DESIGNED - AMR	REVISED -	STATE OF ILLINOIS DEPARTMENT OF TRANSPORTATION	PIER 7 RETROFIT – LOCATION 2 STRUCTURE NO. 016-1115	F.A.I. RTE.	SECTION	COUNTY	TOTAL SHEETS	SHEET NO.
		DRAWN - AMR	REVISED -			94	2010-127-BP	COOK	160	67
	PLOT SCALE = 1.0000 ' / IN.	CHECKED - JMH	REVISED -						CONTRACT NO. 60N01	
	PLOT DATE = 3/28/2011	DATE - MARCH, 2011	REVISED -		SCALE: NTS | SHEET NO. 21 OF 37 SHEETS | STA. | TO STA.		ILLINOIS	FED. AID PROJECT		

@FILE%@