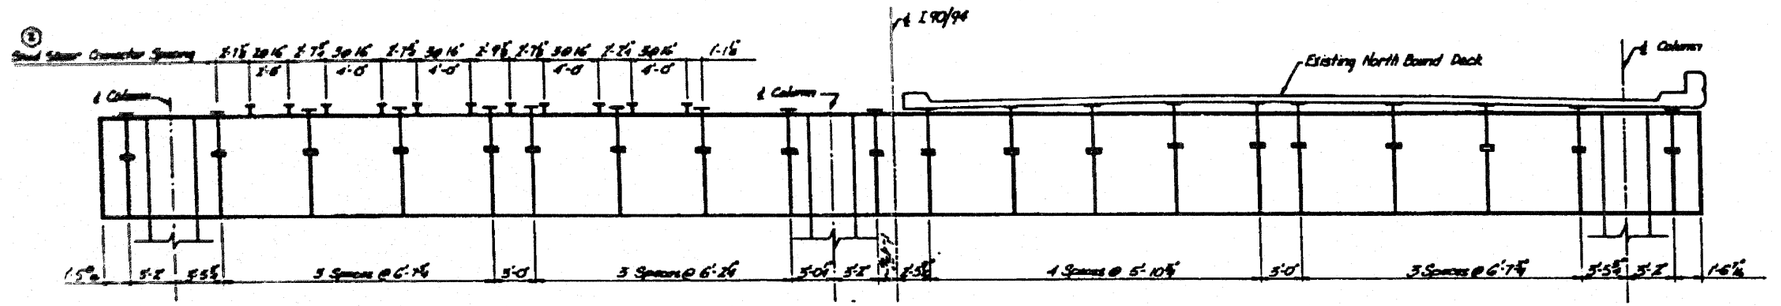

CROSS GIRDER PIER 7
(LOOKING WEST)

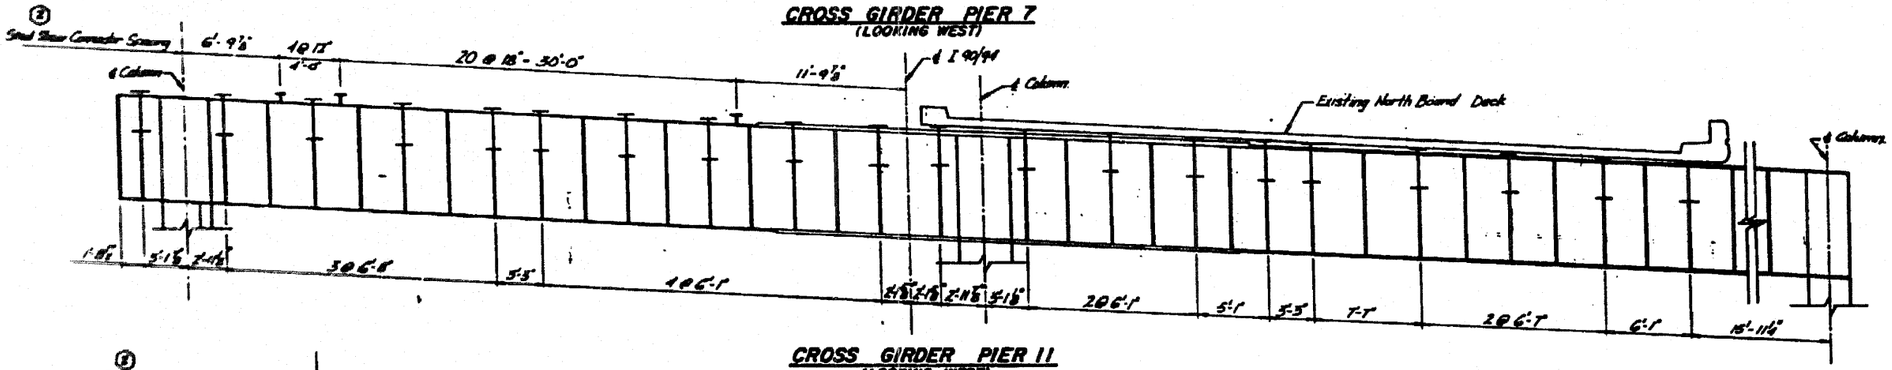

CROSS GIRDER PIER 11
(LOOKING WEST)

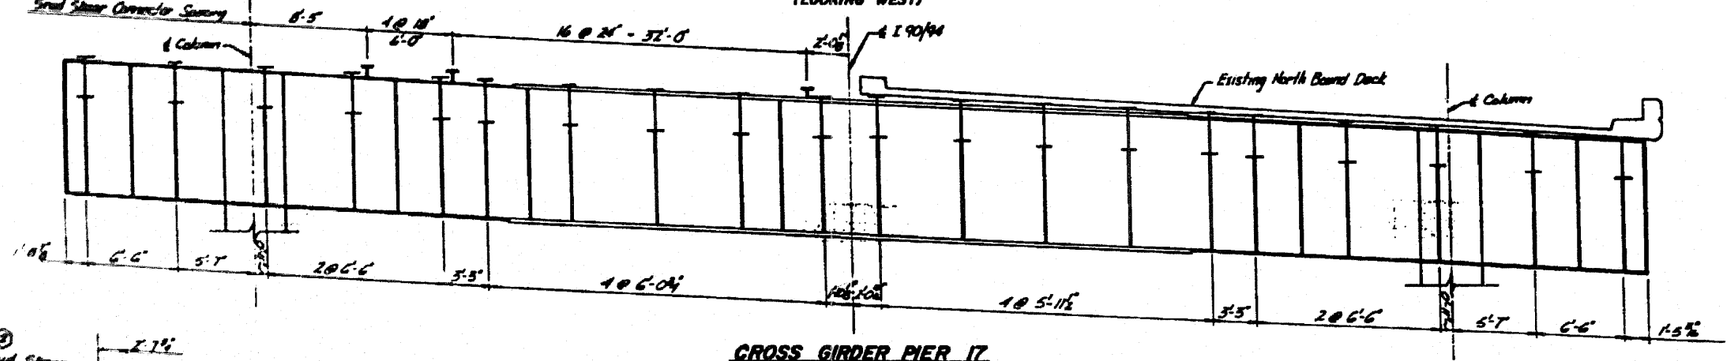

CROSS GIRDER PIER 17
(LOOKING NORTHWEST)

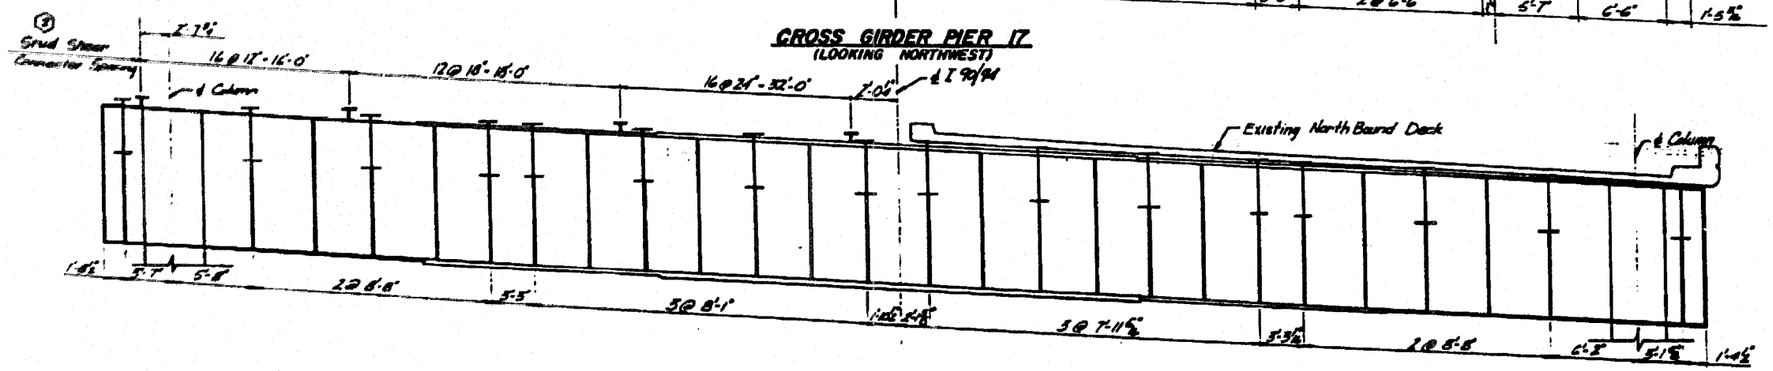

CROSS GIRDER PIER 19
(LOOKING NORTHWEST)

FILE NAME =	USER NAME = rgall	DESIGNED - AMR	REVISED -	STATE OF ILLINOIS DEPARTMENT OF TRANSPORTATION	STEEL PIER GIRDER ELEVATIONS – LOCATION 2 STRUCTURE NO. 016–1115
		DRAWN - AMR	REVISED -		
	PLOT SCALE = 1.0000 ' / IN.	CHECKED - JMH	REVISED -		
	PLOT DATE = 3/28/2011	DATE - MARCH, 2011	REVISED -		SCALE: NTS | SHEET NO. 27 OF 37 SHEETS | STA. | TO STA.

F.A.I. RTE.	SECTION	COUNTY	TOTAL SHEETS	SHEET NO.
94	2010-127-BP	COOK	160	73
		CONTRACT NO. 60N01		
		ILLINOIS | FED. AID PROJECT		

#FILEL#