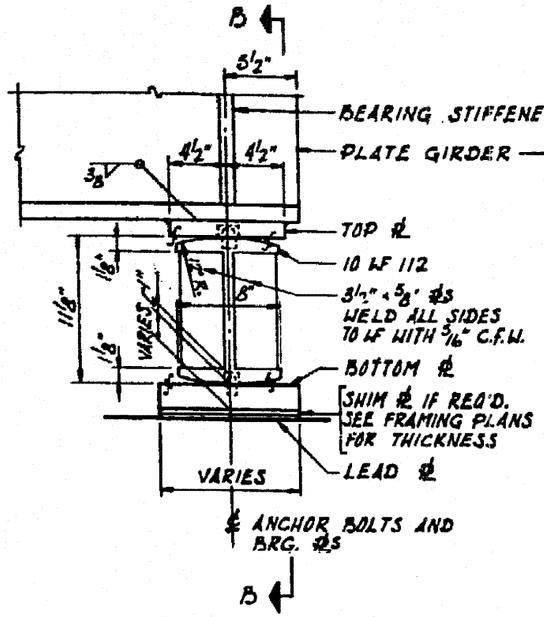

ELEVATION

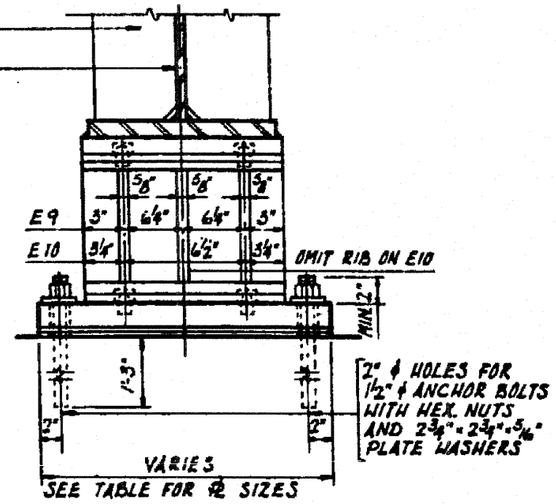

SECTION B-B

TYP. EXPANSION ROCKER BEARING AT PIER 22

BEARINGS AT PIER 22	
SPAN 22	
BEAM	TYPE
1-8	E9

ROCKER EXPANSION BEARING TABLE

MARK		TOP ℄.	BRONZE ℄.	BOTTOM ℄.	LEAD ℄.	CUT TYPE
E9		9"x2¼"x1'-6½"	ROCKER	10"x2⅜"x2'-2½"	10"x⅛"x2'-2½"	

FILE NAME =	USER NAME = rgall	DESIGNED - AMR	REVISED -
		DRAWN - AMR	REVISED -
	PLOT SCALE = 1.0000 ' / IN.	CHECKED - JMH	REVISED -
	PLOT DATE = 3/28/2011	DATE - MARCH, 2011	REVISED -

STATE OF ILLINOIS
DEPARTMENT OF TRANSPORTATION

EXPANSION ROCKER BEARING DETAILS – LOCATION 2
STRUCTURE NO. 016-1115

SCALE: NTS | SHEET NO. 36 OF 37 SHEETS | STA. | TO STA.

F.A.I. RTE.	SECTION	COUNTY	TOTAL SHEETS	SHEET NO.
94	2010-127-BP	COOK	160	82
		CONTRACT NO. 60N01		
	ILLINOIS FED. AID PROJECT			

#FILELS