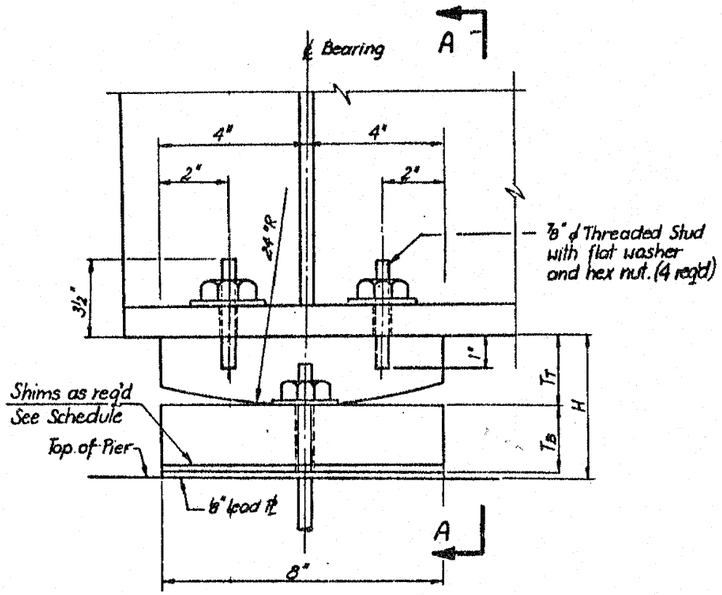

ELEVATION

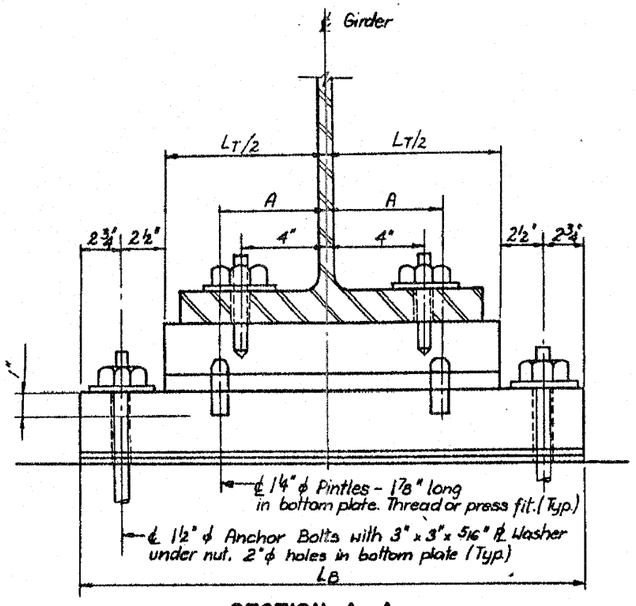

SECTION A-A

FIXED BEARING - TYPE FI

FIXED BEARING SCHEDULE

STRUCTURE NO.	PIER LOCATION	GIRDER NO.	B.I.G. TYPE	NO. REQ'D.	T_T "	L_T"	T_B "	L_B"	A "	H "
016-1140	11(S)	GB1	F1	1	2½	17	2	27½	5	45⅛
		GB2	F1	1	2½	13	2	23½	3	45⅛

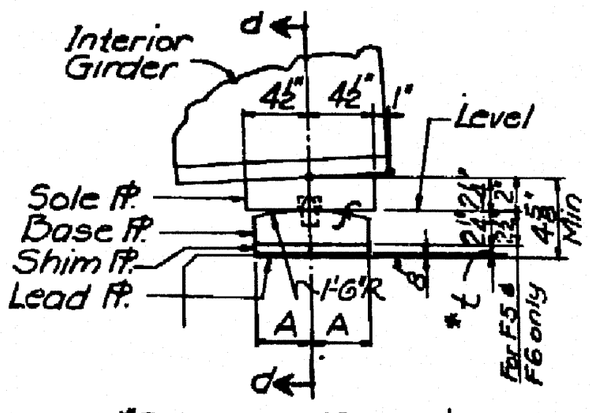

SECTION c-c

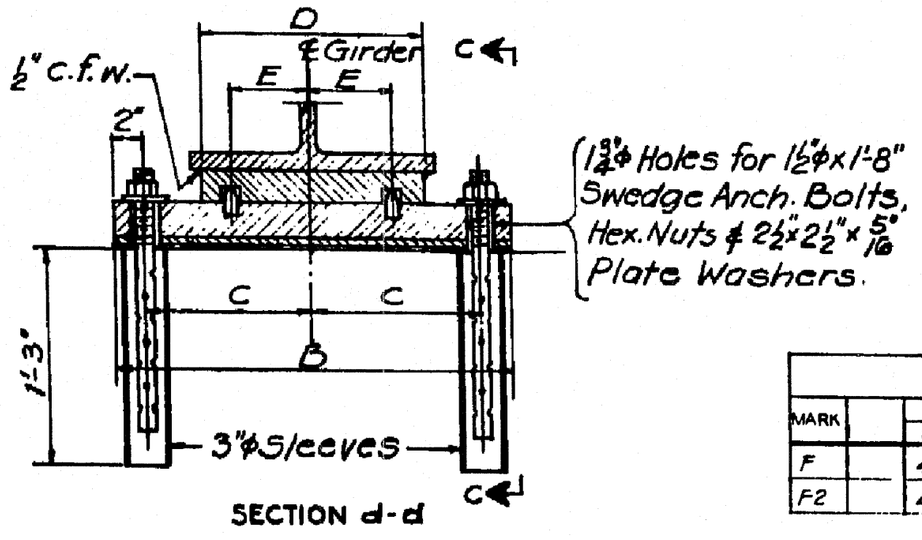

SECTION d-d

FIXED BEARING SCHEDULE

MARK	DIMENSIONS A	B	C	D	E	REMARKS
F	4"	2'-3"	11⅛"	1'-3"	5½"	Typical for 16" flange
F2	4"	1'-10½"	9¼"	11"	3½"	Typical for 12" flange

FIXED BEARING DETAILS

FILE NAME =	USER NAME = rgall	DESIGNED - AMR	REVISED -	STATE OF ILLINOIS DEPARTMENT OF TRANSPORTATION	FIXED BEARING DETAILS – LOCATION 6 STRUCTURE NO. 016-1140			F.A.I. RTE.	SECTION	COUNTY	TOTAL SHEETS	SHEET NO.
		DRAWN - AMR	REVISED -					94	2010-127-BP	COOK	160	110
	PLOT SCALE = 1.0000 ' / IN.	CHECKED - JMH	REVISED -								CONTRACT NO. 60N01	
	PLOT DATE = 3/28/2011	DATE - MARCH, 2011	REVISED -		SCALE: NTS	SHEET NO. 10 OF 10 SHEETS	STA. TO STA.			ILLINOIS	FED. AID PROJECT	

$FILE$