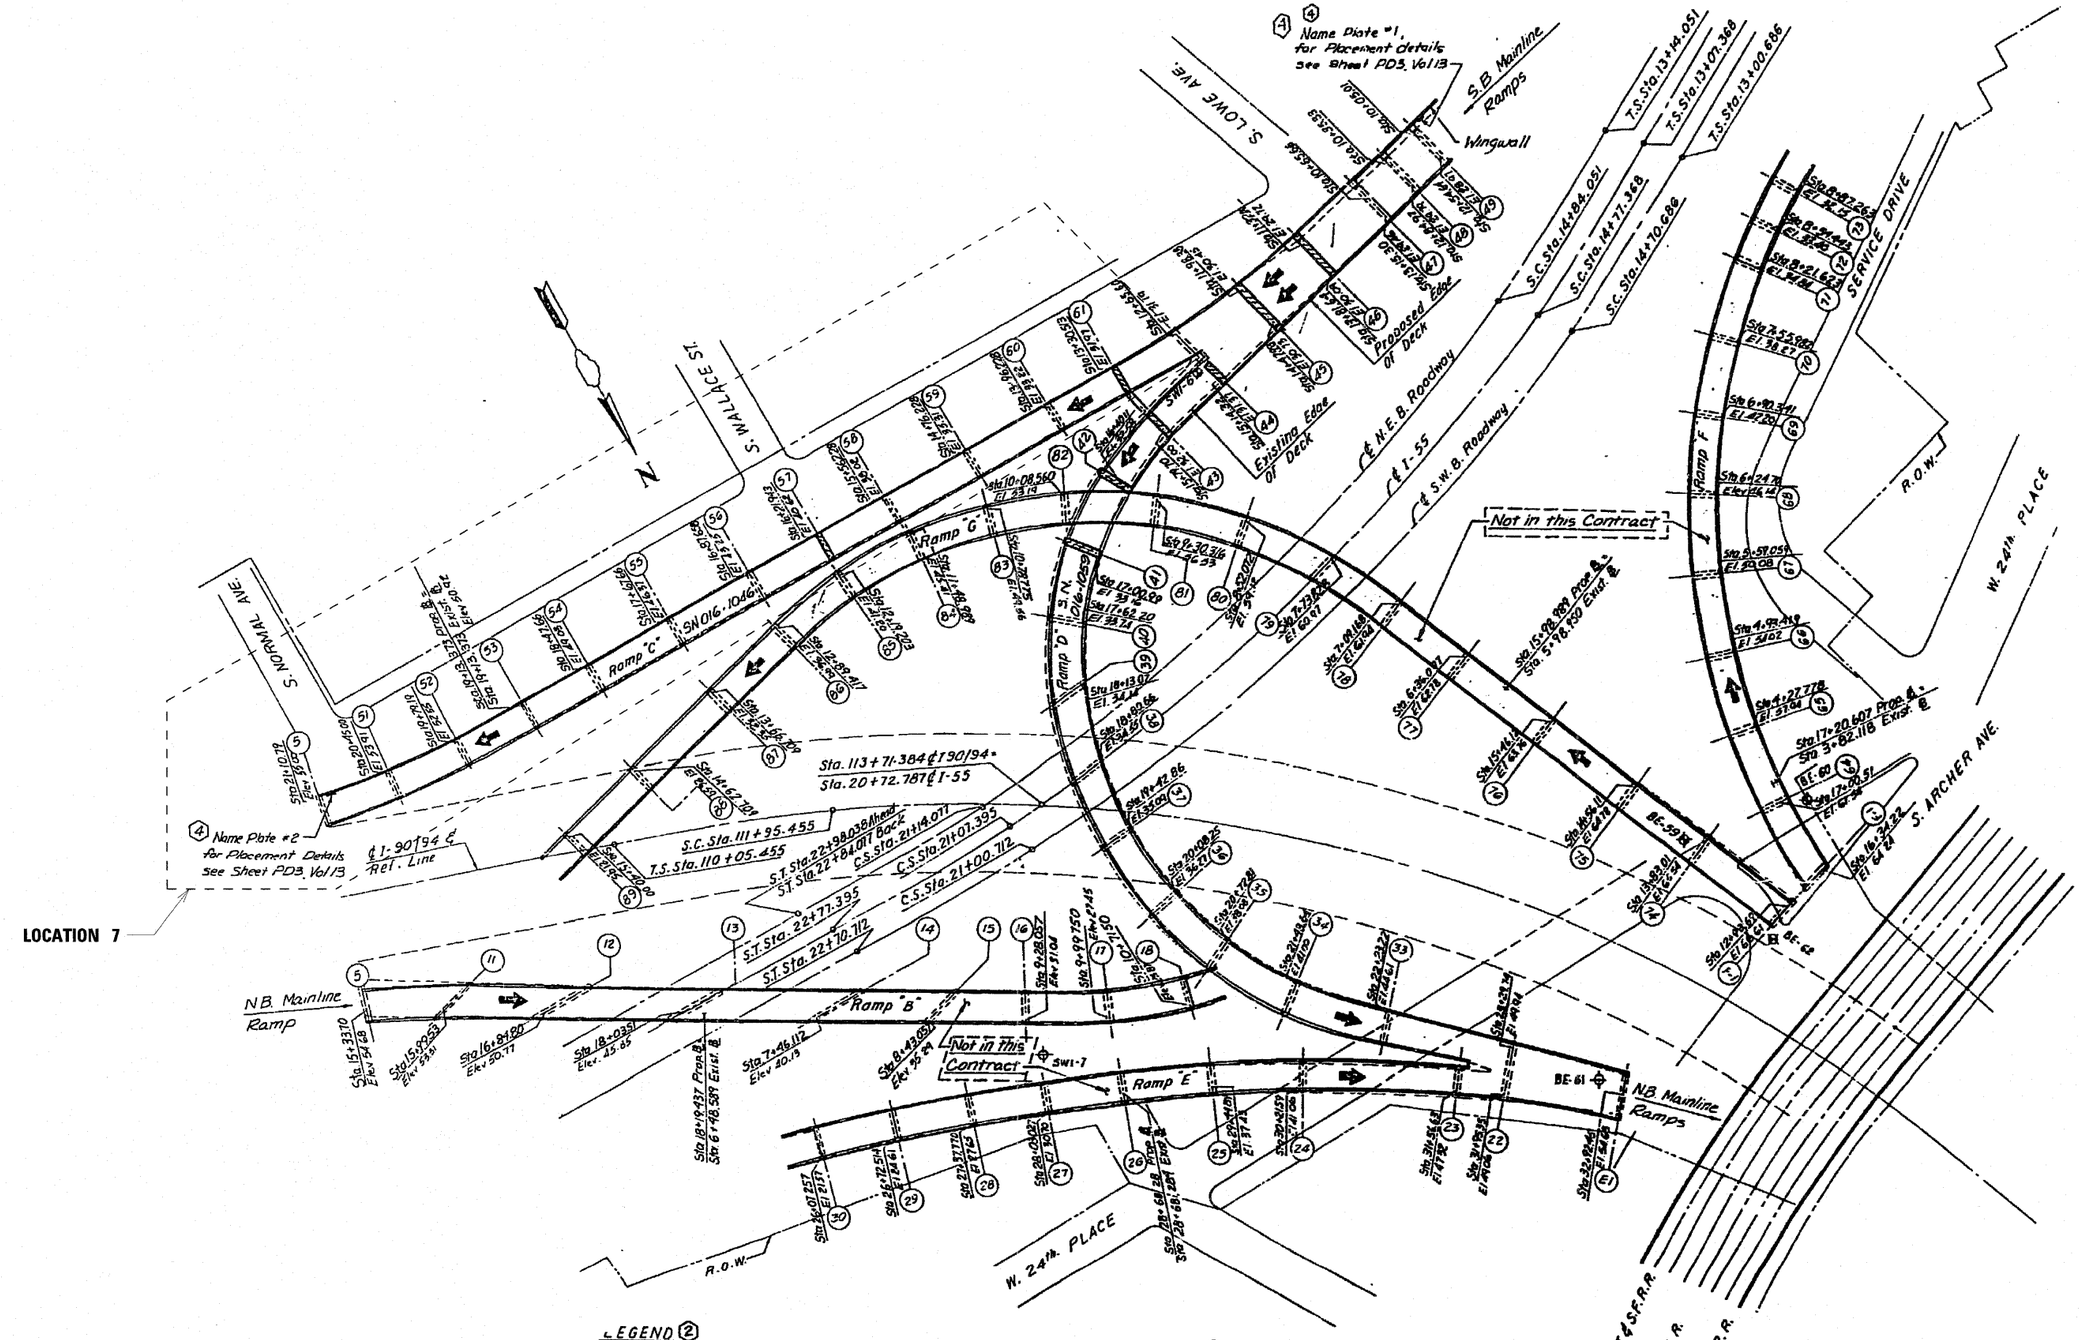

LEGEND (2)

- Indicates Existing Soil Borings
- New Pier Widening completed in Advance Work Contract
- Indicates Pier Number
- Pier Replacement or Widening

PLAN (2)

FILE NAME =	USER NAME = rgall	DESIGNED - AMR	REVISED -	**STATE OF ILLINOIS DEPARTMENT OF TRANSPORTATION**	**GENERAL PLAN – LOCATION 7 STRUCTURE NO. 016-1046**	F.A.I. RTE.	SECTION	COUNTY	TOTAL SHEETS	SHEET NO.
		DRAWN - AMR	REVISED -			94	2010-127-BP	COOK	160	111
	PLOT SCALE = 1.0000 ' / IN.	CHECKED - JMH	REVISED -						CONTRACT NO. 60N01	
	PLOT DATE = 3/28/2011	DATE - MARCH, 2011	REVISED -		SCALE: NTS / SHEET NO. 1 OF 7 SHEETS / STA. / TO STA.			ILLINOIS	FED. AID PROJECT	

$FILE$