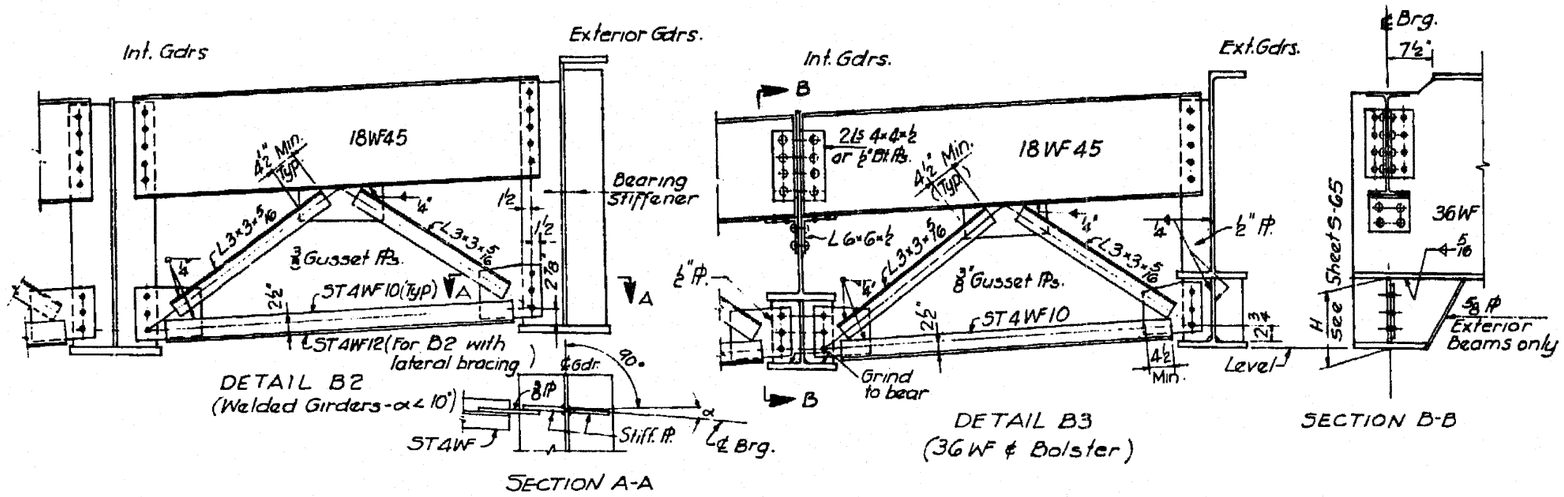

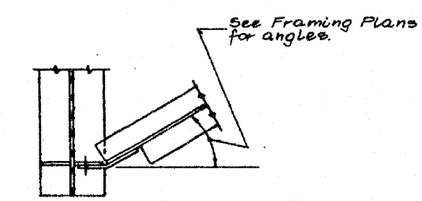

SECTION A-A

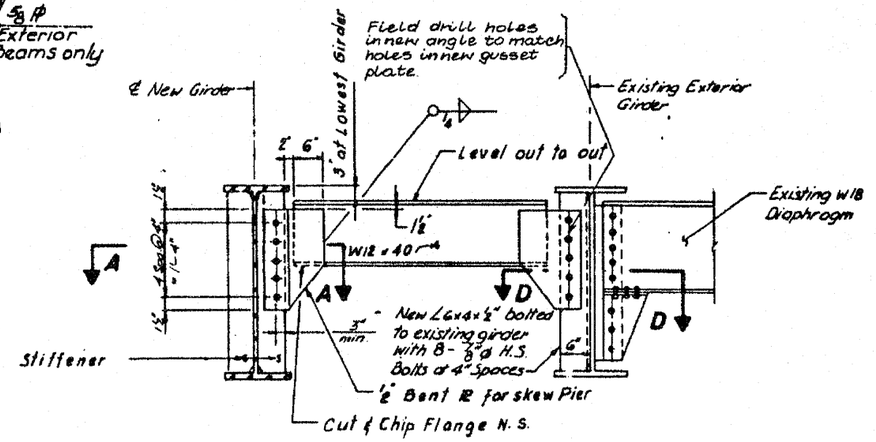

D-2

END DIAPHRAGM

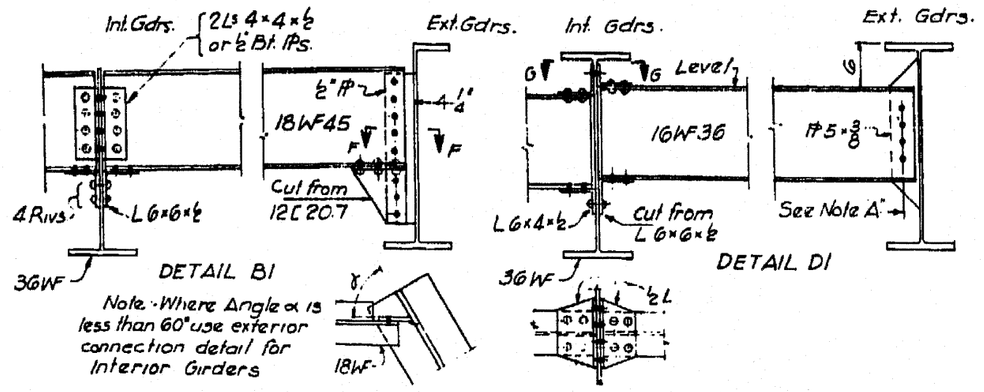

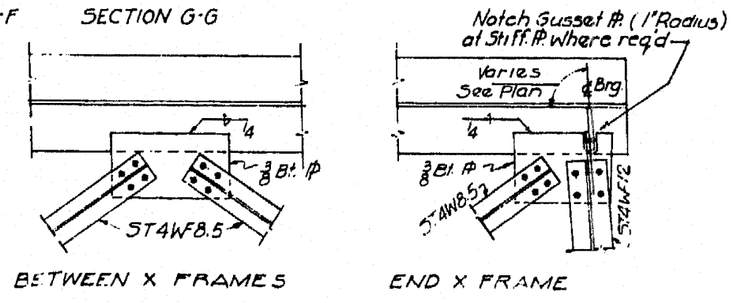

LATERAL BRACING CONNECTIONS

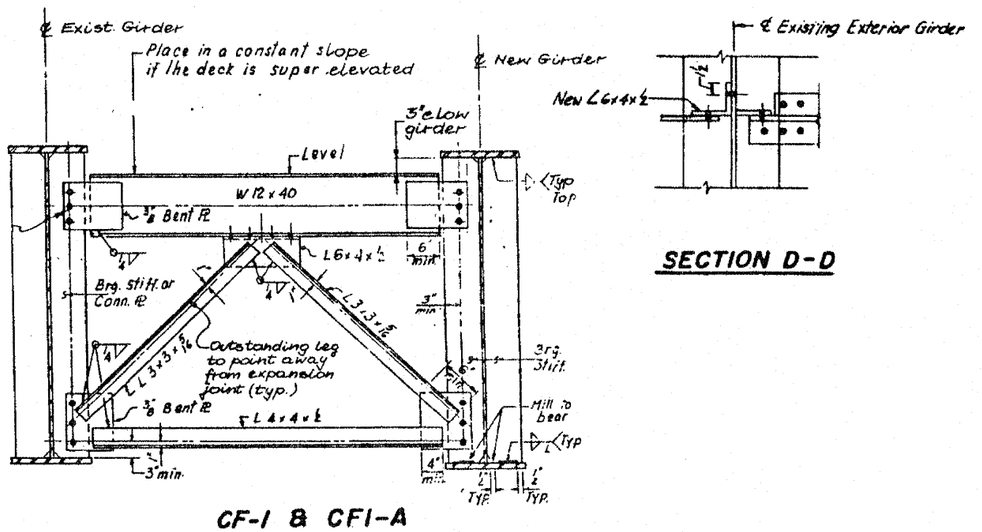

CF-1 & CF1-A

TYPICAL END CROSS FRAME

FILE NAME =	USER NAME = rgall	DESIGNED - AMR	REVISED -	STATE OF ILLINOIS DEPARTMENT OF TRANSPORTATION	DIAPHRAGM & CROSS FRAME DETAILS – LOCATION 9 STRUCTURE NO. 016-1047			F.A.I. RTE.	SECTION	COUNTY	TOTAL SHEETS	SHEET NO.
		DRAWN - AMR	REVISED -					94	2010-127-BP	COOK	160	132
	PLOT SCALE = 1.2000 ' / IN.	CHECKED - JMH	REVISED -							CONTRACT NO. 60N01		
	PLOT DATE = 3/28/2011	DATE - MARCH, 2011	REVISED -		SCALE: NTS	SHEET NO. 6 OF 9 SHEETS	STA. TO STA.			ILLINOIS FED. AID PROJECT		

$FILE$