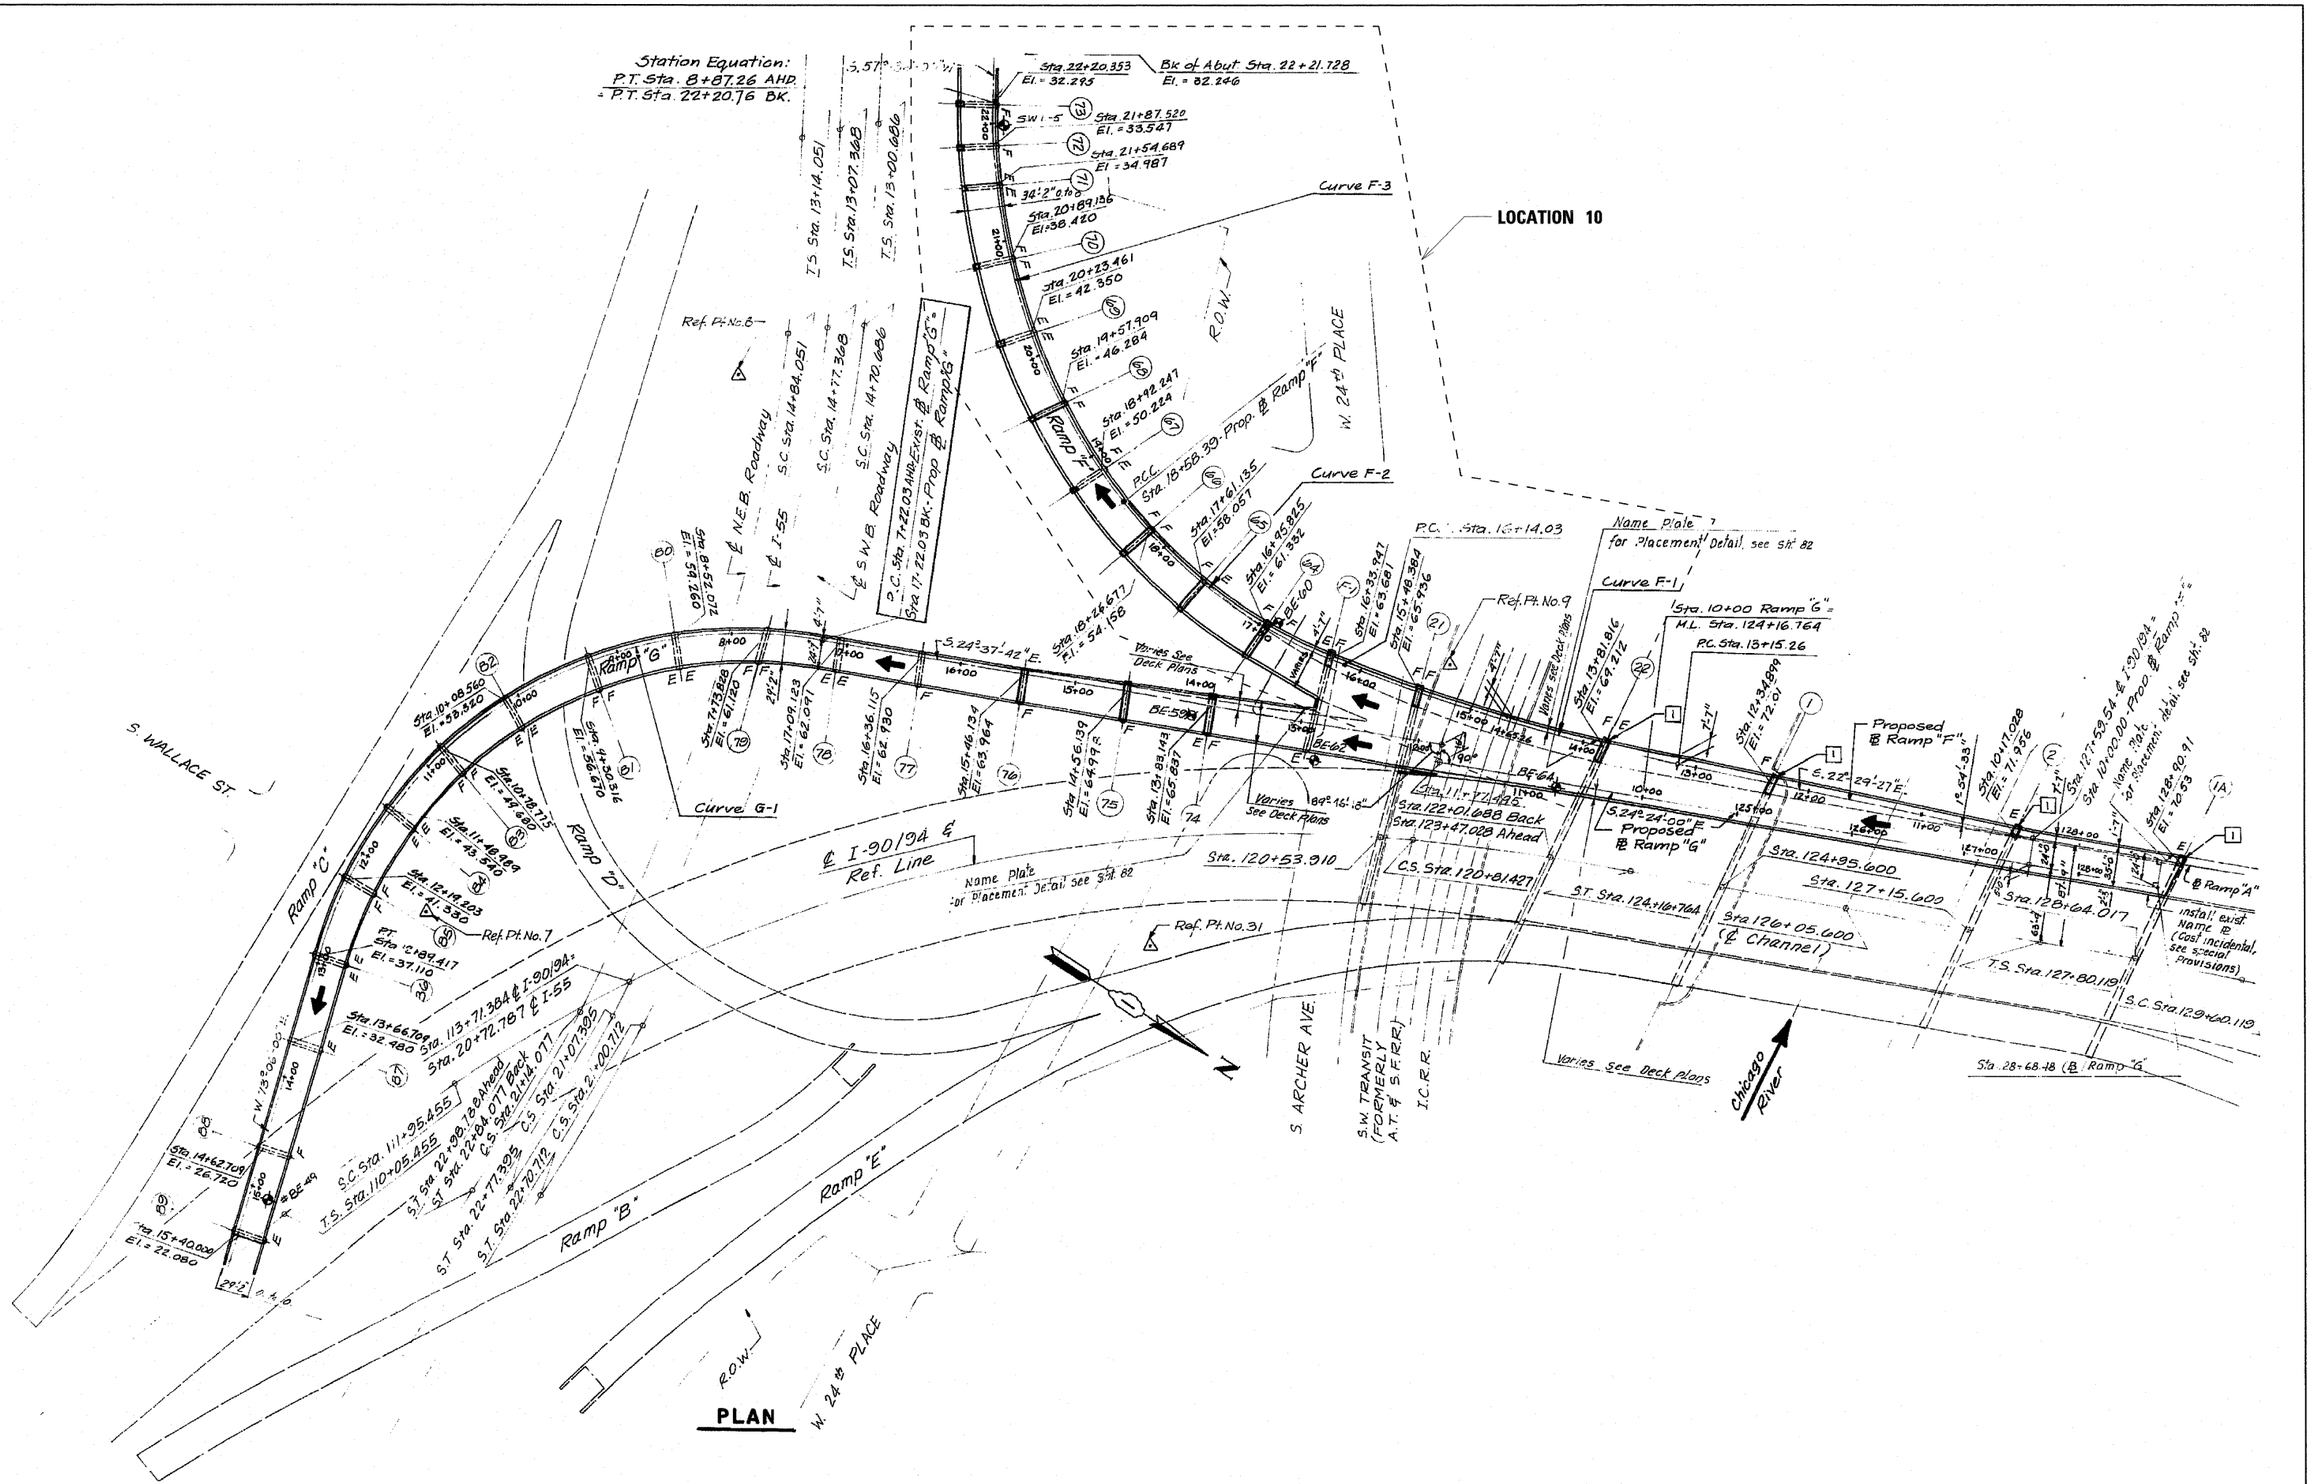

FILE NAME =	USER NAME = rgall	DESIGNED - AMR	REVISED -	STATE OF ILLINOIS DEPARTMENT OF TRANSPORTATION	GENERAL PLAN – LOCATION 10 STRUCTURE NO. 016-1062
		DRAWN - AMR	REVISED -		
	PLOT SCALE = 1.0000 ' / IN.	CHECKED - JMH	REVISED -		SCALE: NTS | SHEET NO. 1 OF 12 SHEETS | STA. | TO STA.
	PLOT DATE = 3/28/2011	DATE - MARCH, 2011	REVISED -		

F.A.I. RTE.	SECTION	COUNTY	TOTAL SHEETS	SHEET NO.
94	2010-127-BP	COOK	160	136
		CONTRACT NO. 60N01		
	ILLINOIS FED. AID PROJECT			

$FILE$