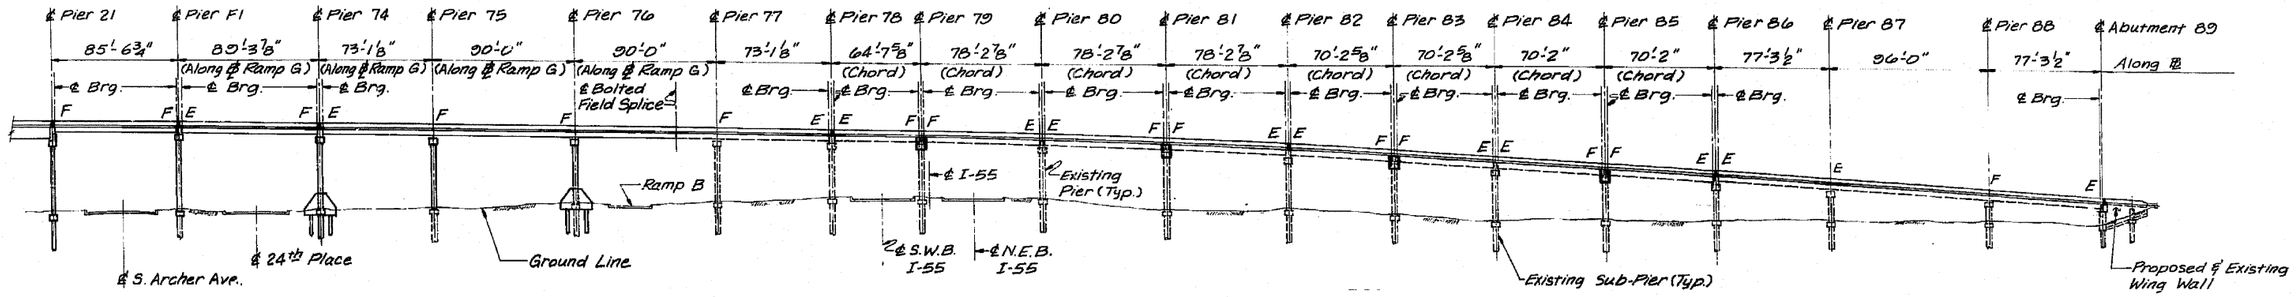

ELEVATION – RAMP G

FILE NAME =	USER NAME = rgall	DESIGNED - AMR	REVISED -	STATE OF ILLINOIS DEPARTMENT OF TRANSPORTATION	GENERAL ELEVATION – LOCATION 11 STRUCTURE NO. 016–1050		
		DRAWN - AMR	REVISED -				
	PLOT SCALE = 1.0000 ' / IN.	CHECKED - JMH	REVISED -				
	PLOT DATE = 3/28/2011	DATE - MARCH, 2011	REVISED -		SCALE: NTS	SHEET NO. 2 OF 9 SHEETS	STA. TO STA.

F.A.I. RTE.	SECTION	COUNTY	TOTAL SHEETS	SHEET NO.
94	2010-127-BP	COOK	160	149
		CONTRACT NO. 60N01		
	ILLINOIS FED. AID PROJECT			

$FILE$