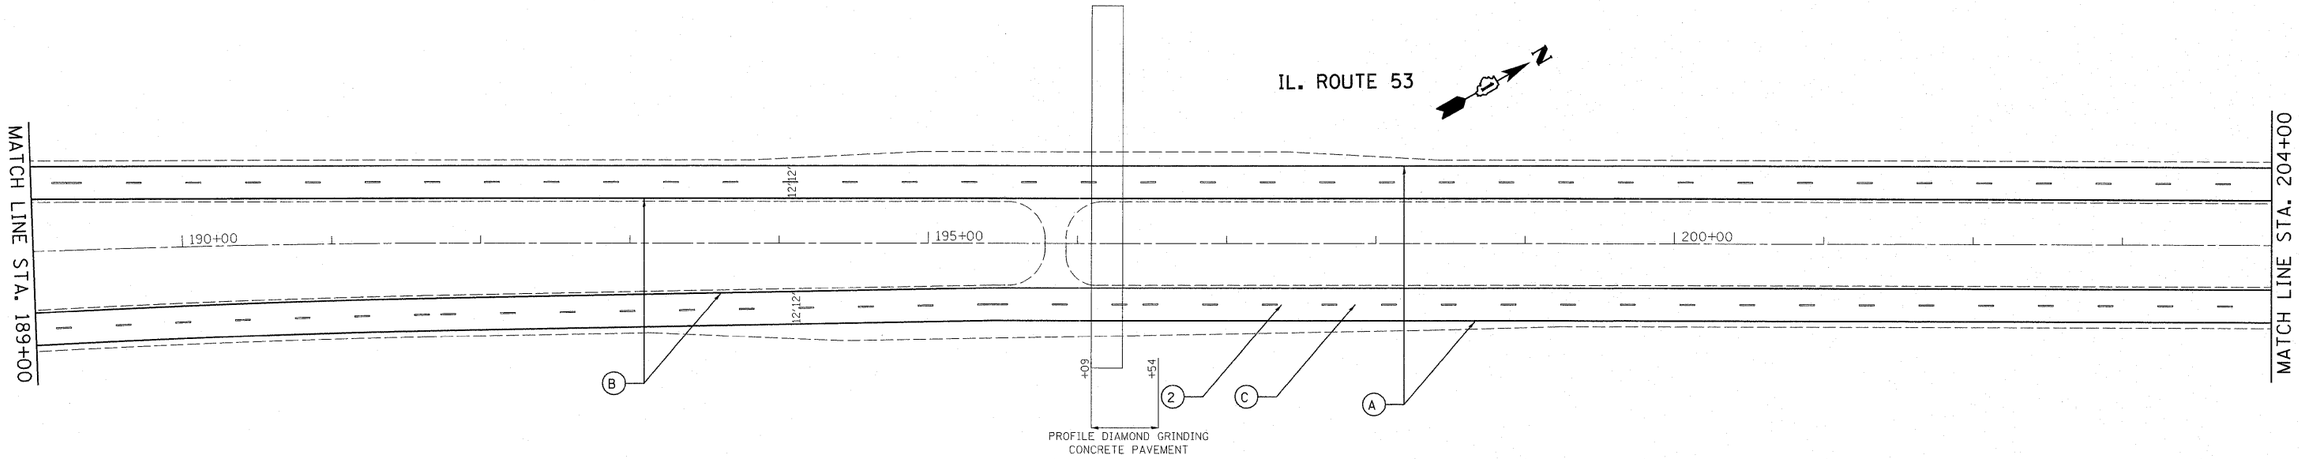

1 CROSSOVERS
PROP. HOT-MIX ASPHALT SURFACE REMOVAL, 2 1/2"
PROP. HMA SURFACE COURSE, MIX "D", N70, 1 1/2"
PROP. POLYMERIZED LEVELING BINDER COURSE (MACHINE METHOD), IL-4.75, N50, 1"

2 PROP. HOT-MIX ASPHALT SURFACE REMOVAL, 4"
PROP. P.C. CONCRETE OVERLAY, 4"

A PROP. POLYUREA PAVEMENT MARKING-LINE 4", WHITE (TYP.)

B PROP. POLYUREA PAVEMENT MARKING-LINE 4", YELLOW (TYP.)

C PROP. POLYUREA PAVEMENT MARKING-LINE 4", 10' DASH-30' SKIP, WHITE (TYP.)

D PROP. POLYUREA PAVEMENT TURN LANE MARKING-LINE 6", WHITE (TYP.)

E PROP. POLYUREA PAVEMENT MARKING DOUBLE LINES 4" @ C-C, YELLOW (TYP.)

F PROP. POLYUREA PAVEMENT STOP MARKING-LINE 24", WHITE (TYP.)

G PROP. POLYUREA PAVEMENT MARKING LETTERS AND SYMBOLS, WHITE (TYP.)

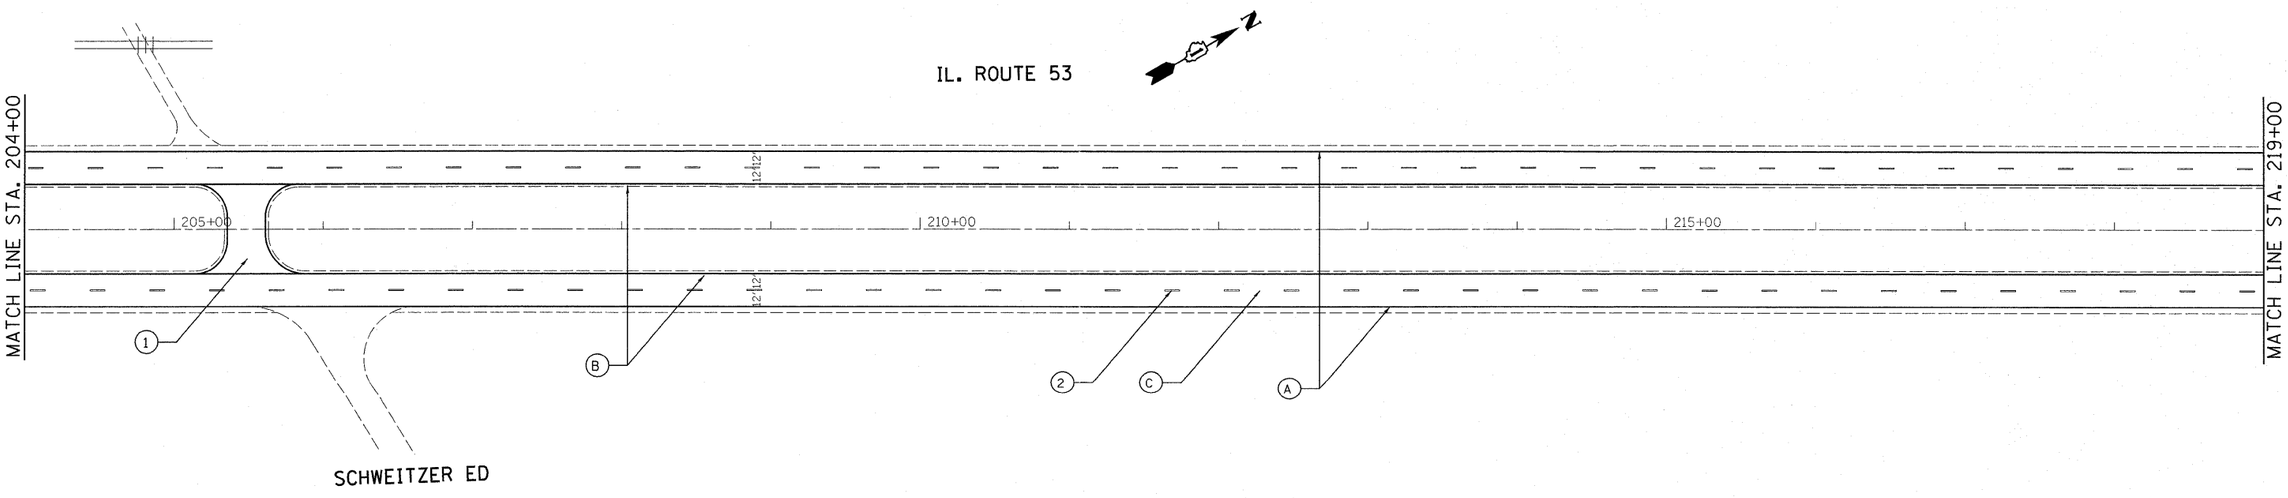

FILE NAME = c:\pw_work\pwidot\qureshiya\d0255746\D122211-sht-plan.dgn	USER NAME = qureshiya	DESIGNED -	REVISED -	STATE OF ILLINOIS DEPARTMENT OF TRANSPORTATION	ROADWAY AND PAVEMENT MARKING PLANS	F.A.P. RTE.	SECTION	COUNTY	TOTAL SHEETS	SHEET NO.
	PLOT SCALE = 50.0000 ' / IN.	CHECKED -	REVISED -			846	4-RS-4	WILL	25	11
	PLOT DATE = 4/5/2011	DATE -	REVISED -		SCALE: SHEET NO. 7 OF 9 SHEETS STA. TO STA.			CONTRACT NO. 60N05		
								ILLINOIS FED. AID PROJECT		