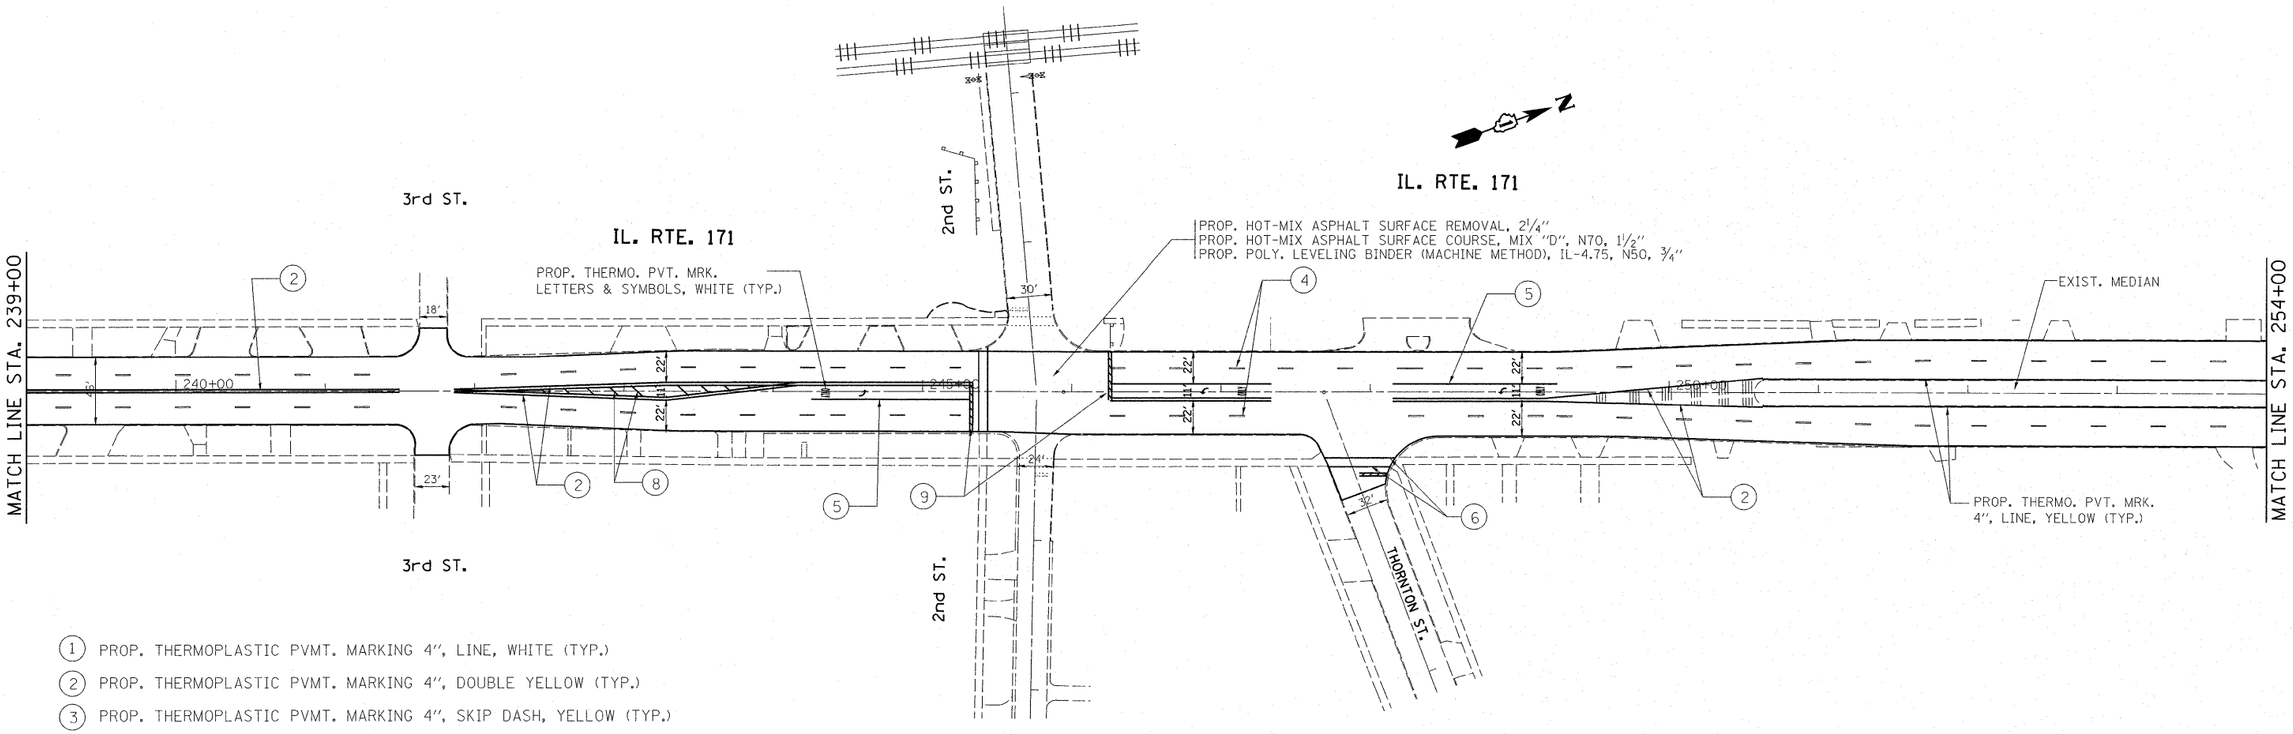

(1) PROP. THERMOPLASTIC PVMT. MARKING 4", LINE, WHITE (TYP.)
(2) PROP. THERMOPLASTIC PVMT. MARKING 4", DOUBLE YELLOW (TYP.)
(3) PROP. THERMOPLASTIC PVMT. MARKING 4", SKIP DASH, YELLOW (TYP.)
(4) PROP. THERMOPLASTIC PVMT. MARKING 4", SKIP DASH, WHITE (TYP.)
(5) PROP. THERMOPLASTIC PVMT. MARKING 6", TURN LANE, WHITE (TYP.)
(6) PROP. THERMOPLASTIC PVMT. MARKING 6", CROSSWALK, WHITE (TYP.)
(7) PROP. THERMOPLASTIC PVMT. MARKING 12", LONGITUDINAL BAR, WHITE (TYP.)
(8) PROP. THERMOPLASTIC PVMT. MARKING 12", DIAGONALS, YELLOW (TYP.)
(9) PROP. THERMOPLASTIC PVMT. MARKING 24", STOP BAR. WHITE (TYP.)

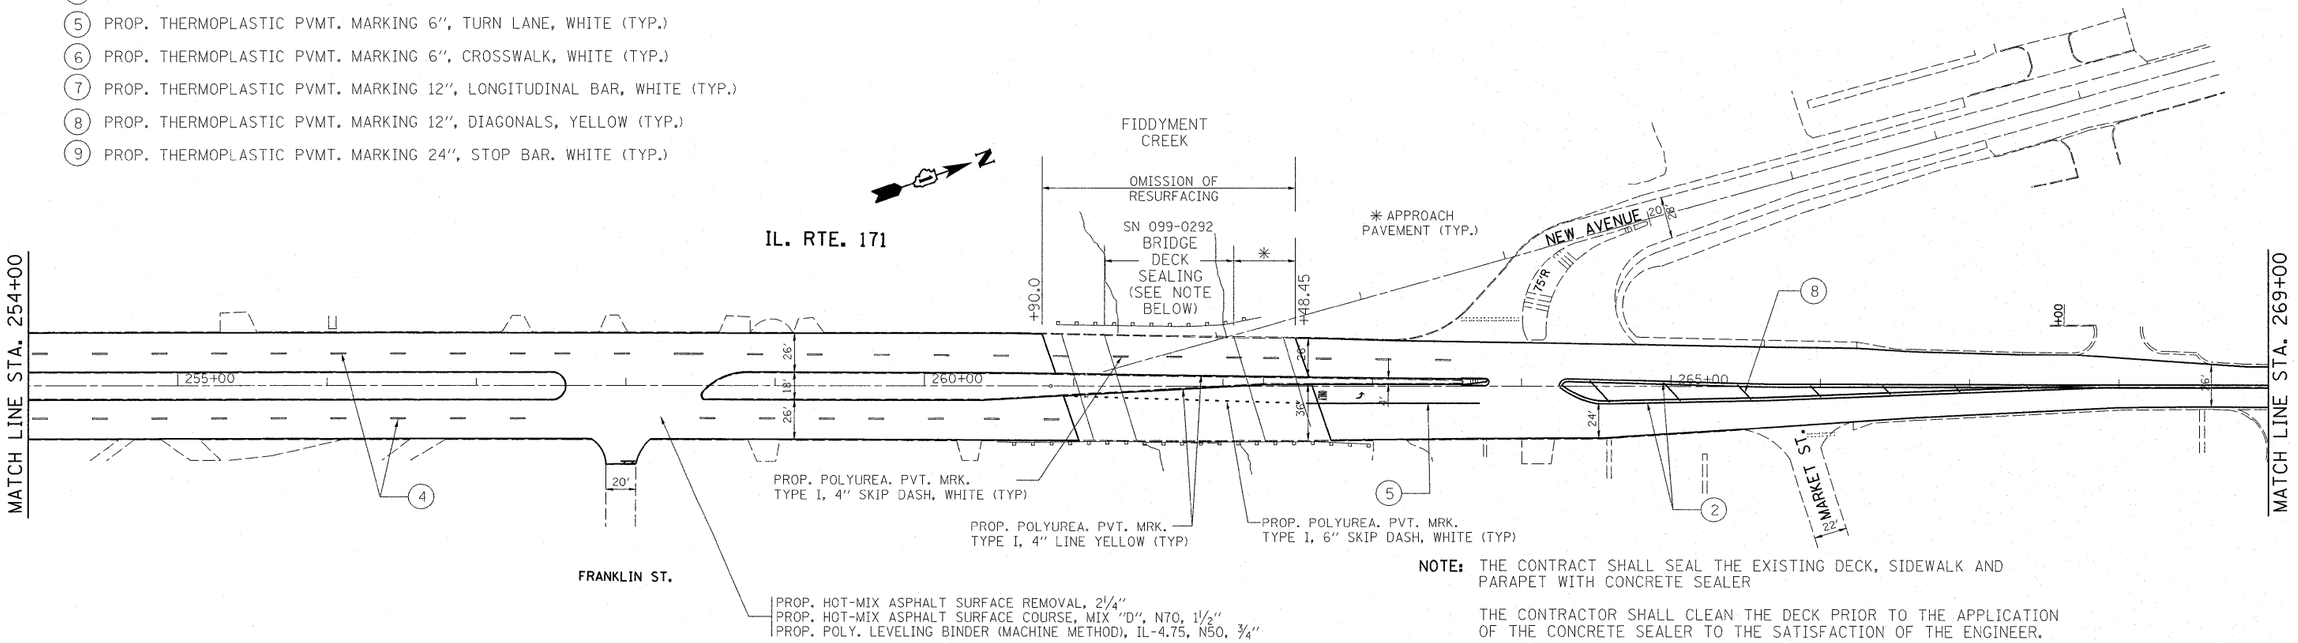

NOTE: THE CONTRACT SHALL SEAL THE EXISTING DECK, SIDEWALK AND PARAPET WITH CONCRETE SEALER

THE CONTRACTOR SHALL CLEAN THE DECK PRIOR TO THE APPLICATION OF THE CONCRETE SEALER TO THE SATISFACTION OF THE ENGINEER.

COST OF CLEANING IS INCLUDED IN THE COST OF CONCRETE SEALER.

SEE BRIDGE PLAN SHEET #28

FILE NAME = c:\pw_work\pwidot\midyja\d0248692\D1330[illegible]-sht-plan.dgn	USER NAME = midyja	DESIGNED -	REVISED -
		DRAWN -	REVISED -
	PLOT SCALE = 50.0000 ' / IN.	CHECKED -	REVISED -
	PLOT DATE = 3/29/2011	DATE -	REVISED -

STATE OF ILLINOIS
DEPARTMENT OF TRANSPORTATION

ILL 171
ROADWAY AND PAVEMENT MARKING PLAN

SCALE: | SHEET NO. OF SHEETS | STA. | TO STA.

F.A.P. RTE.	SECTION	COUNTY	TOTAL SHEETS	SHEET NO.
577	D-RS-7	WILL	38	16
		CONTRACT NO. 60N60		
	ILLINOIS	FED. AID PROJECT		