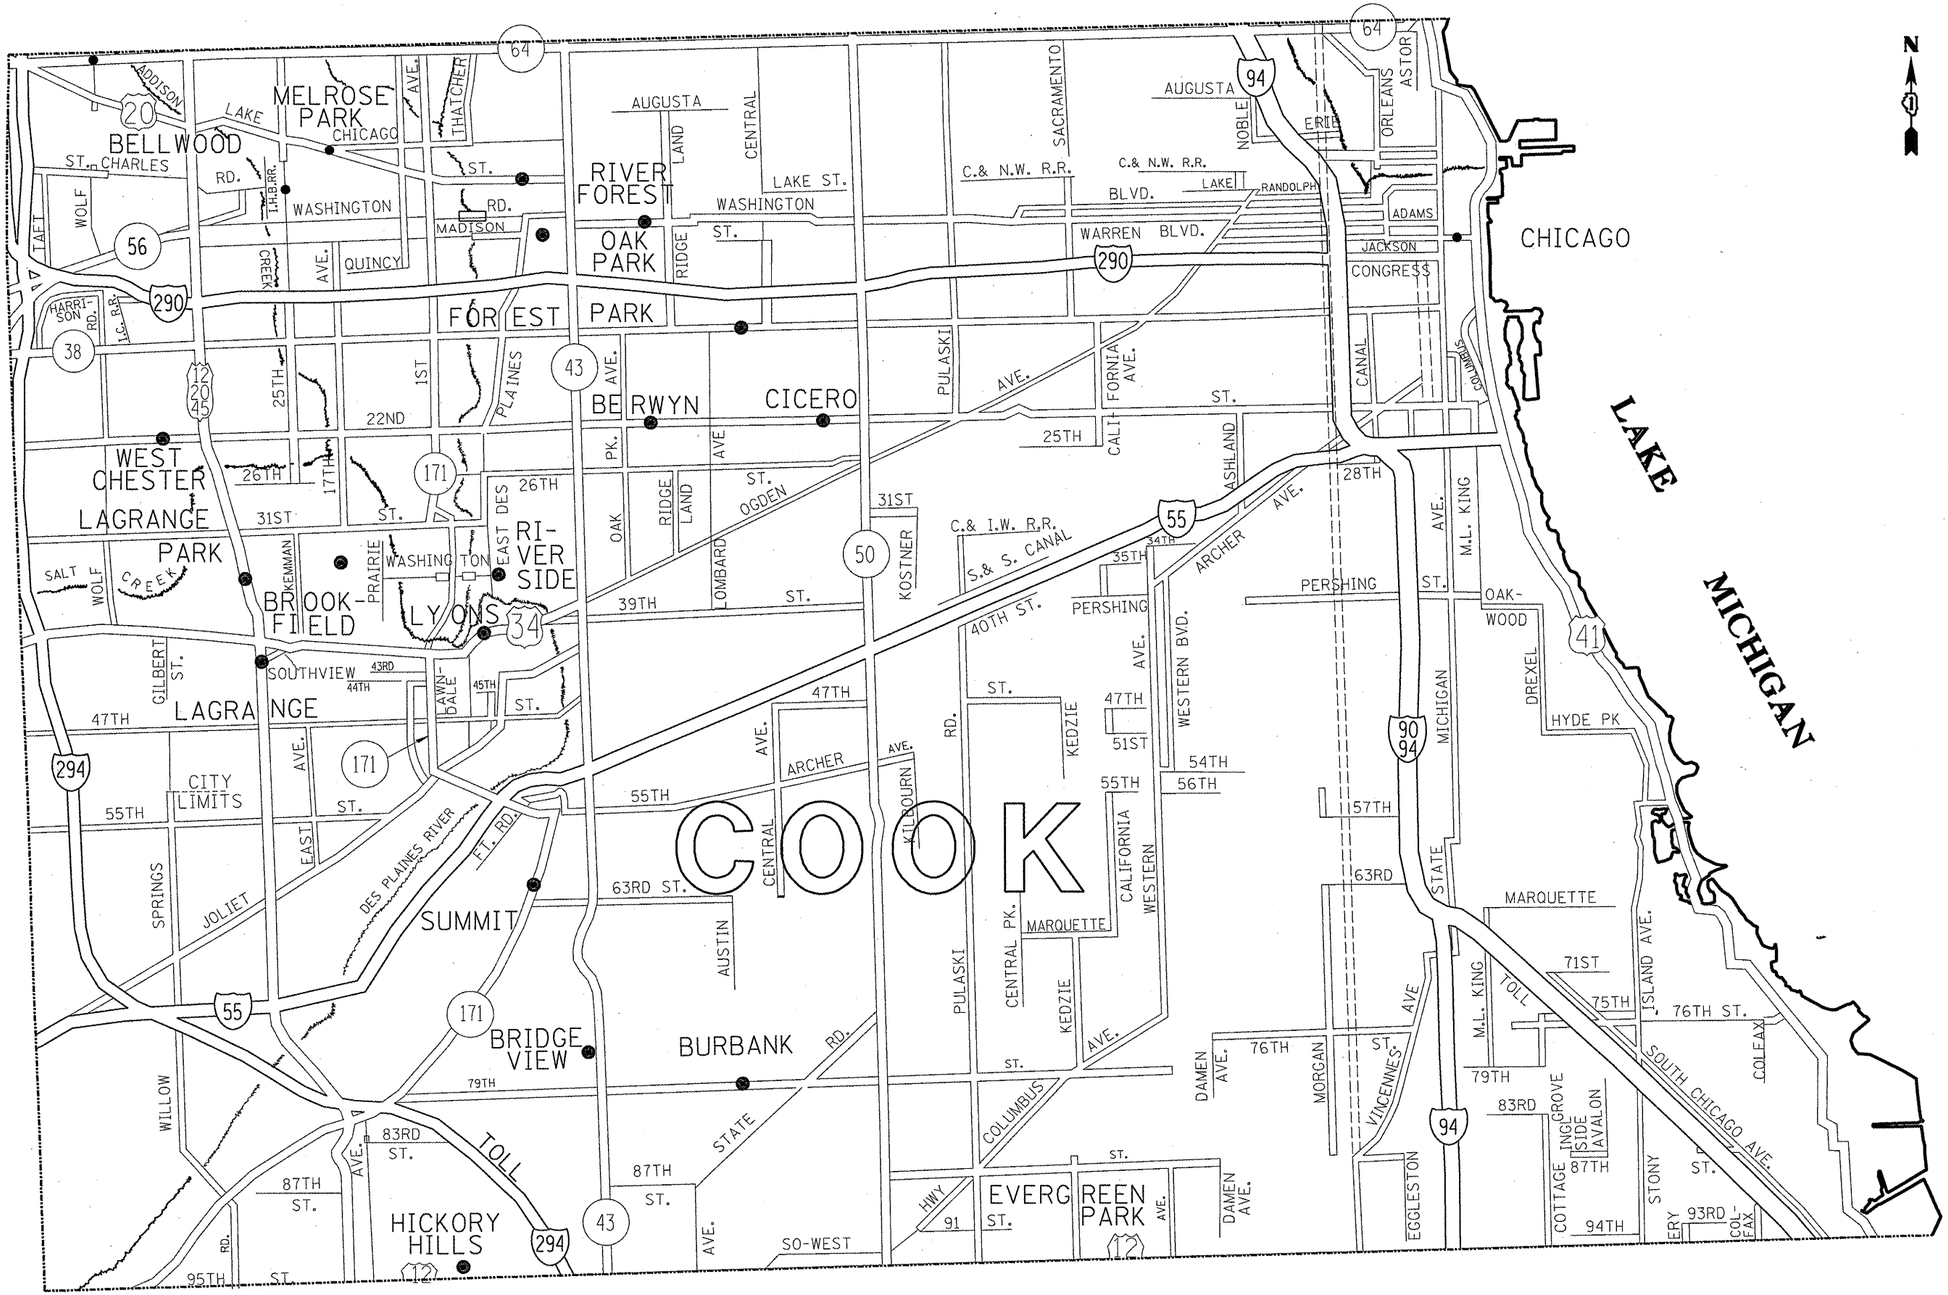

FILE NAME = c:\pw_work\pwidot\velichkovvv\d0259794\Design.dgn	USER NAME = VelichkovVV	DESIGNED -	REVISED -	STATE OF ILLINOIS DEPARTMENT OF TRANSPORTATION	GENERAL LOCATION MAP – CENTRAL COOK COUNTY
	PLOT SCALE = 100.0000 ' / IN.	DRAWN -	REVISED -		SCALE: SHEET NO. OF SHEETS STA. TO STA.
	PLOT DATE = 4/14/2011	CHECKED -	REVISED -		
		DATE -	REVISED -		

F.A. RTE.	SECTION	COUNTY	TOTAL SHEETS	SHEET NO.
VAR.	2011-002-PP	COOK	22	4
		CONTRACT NO. 60N90		
FED. ROAD DIST. NO. 1	ILLINOIS	FED. AID PROJECT		