ROUTE	SECTION	COUNTY	TOTAL SHEETS	SHEET NUMBER
FAI 55	2011-016-I	COOK	173	64

CONTRACT NO. 60P07

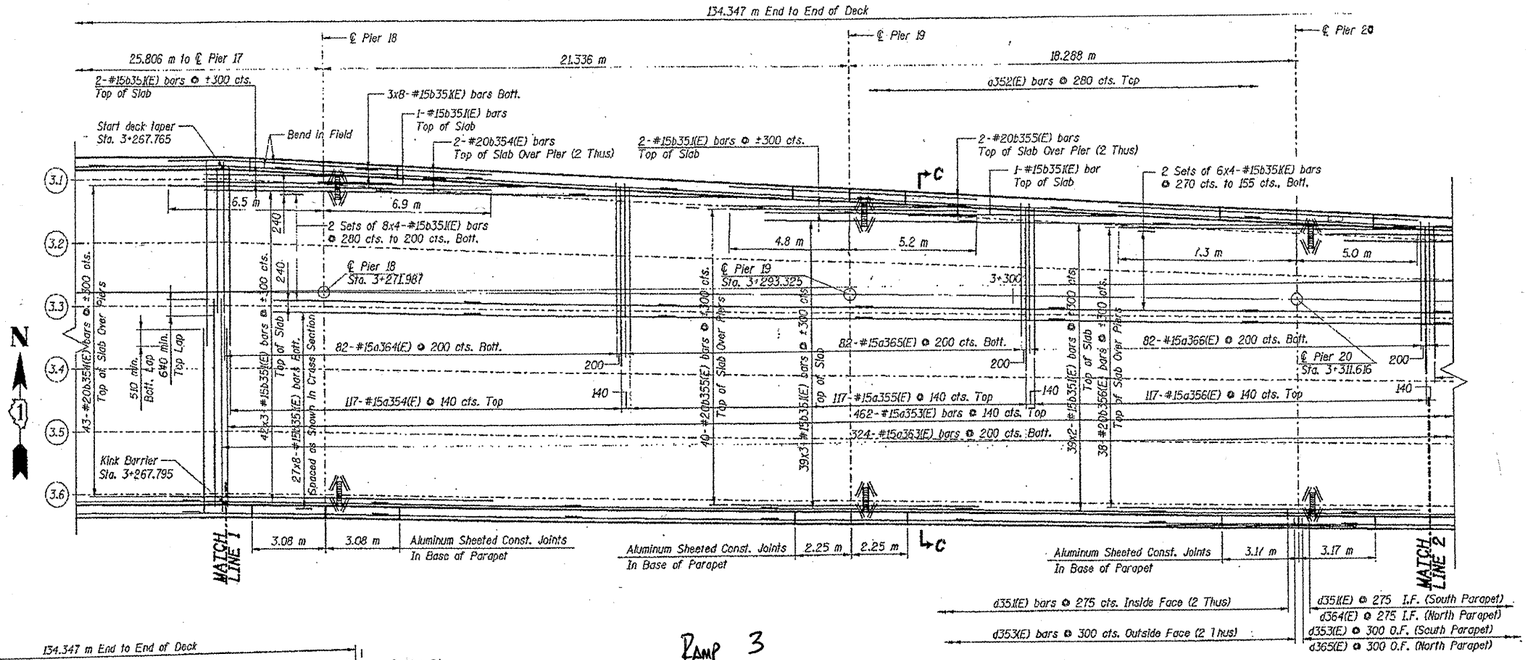

RAMP 3

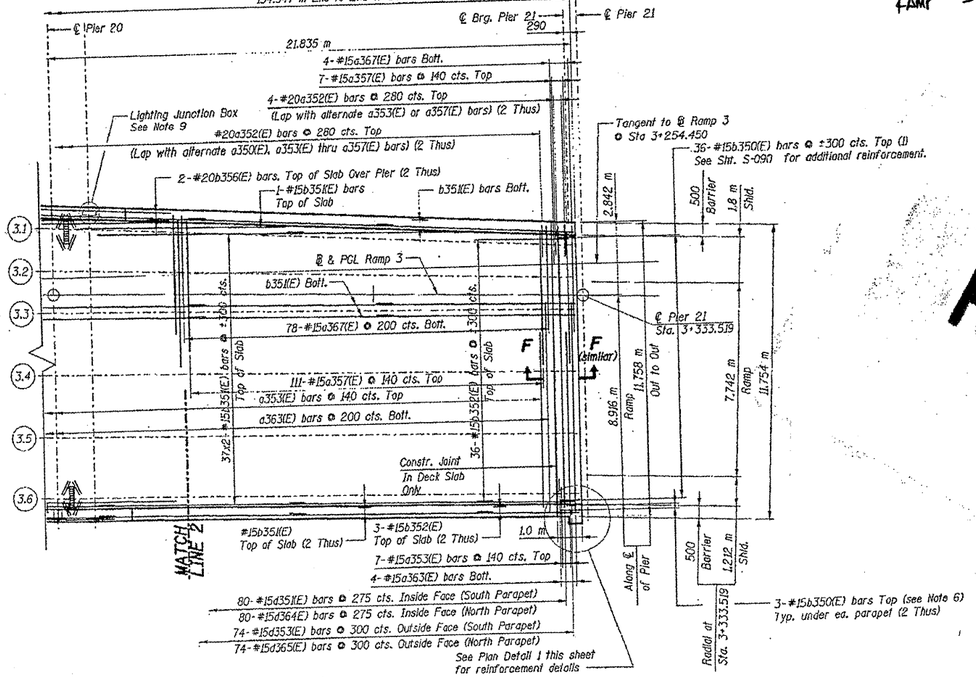

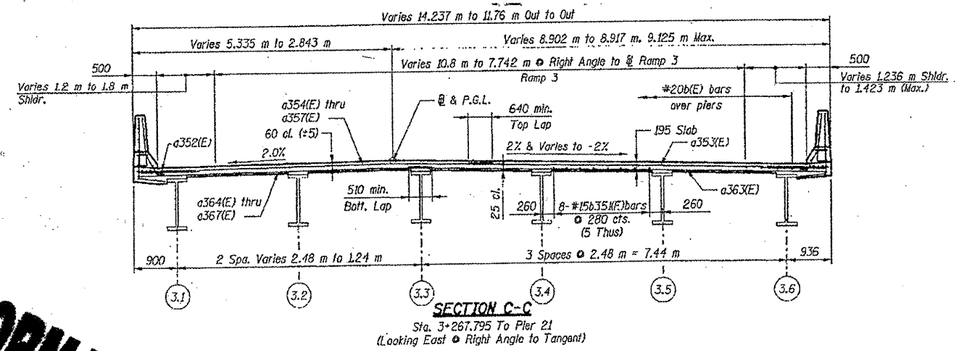

SECTION C-C
Sta. 3+267.795 To Pier 21
(Looking East @ Right Angle to Tangent)

FOR INFORMATION ONLY

ILLINOIS DEPARTMENT OF TRANSPORTATION
EXISTING PLANS

LOCATION 15 (SN 016-1009)
(DAMEN AVE)
SHEET 24 OF 34