ROUTE	SECTION	COUNTY	TOTAL SHEETS	SHEET NUMBER
FAI 55	2011-016-I	COOK	173	141

CONTRACT NO. 60P07

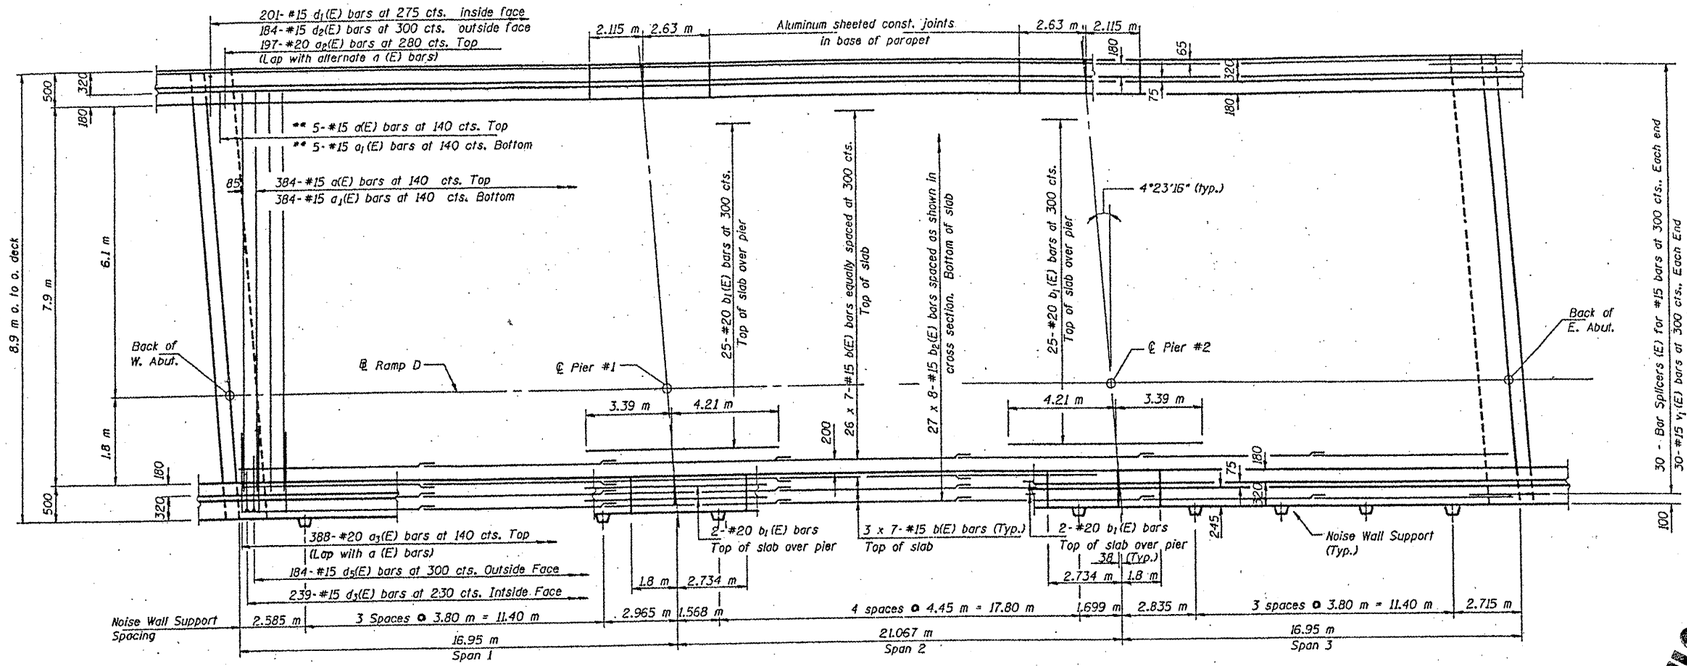

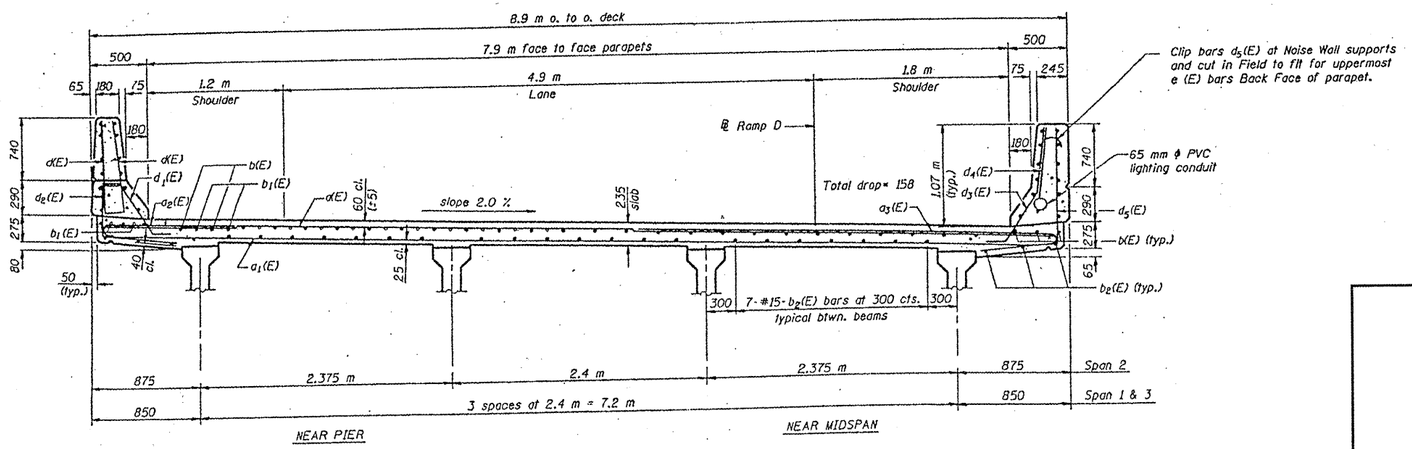

CROSS SECTION
(Looking East)

FOR INFORMATION ONLY

ILLINOIS DEPARTMENT OF TRANSPORTATION
EXISTING PLANS

LOCATION 23 (SN 016-2695)
(EB BRIDGE)