ROUTE	SECTION	COUNTY	TOTAL SHEETS	SHEET NUMBER
FAI 55	2011-016-I	COOK	173	155

CONTRACT NO. 60P07

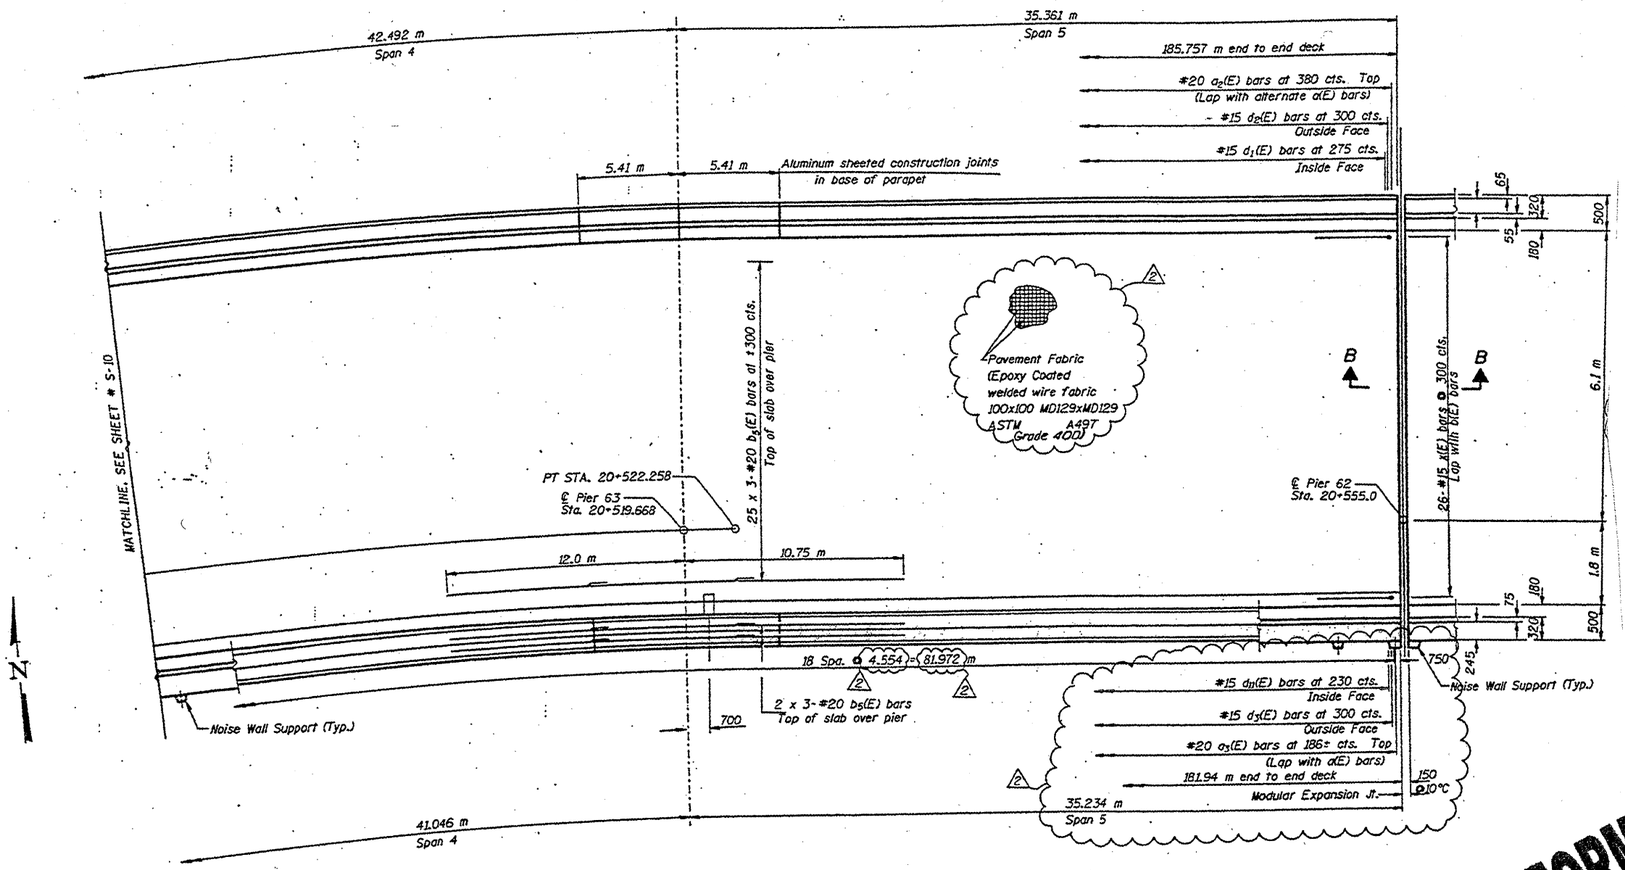

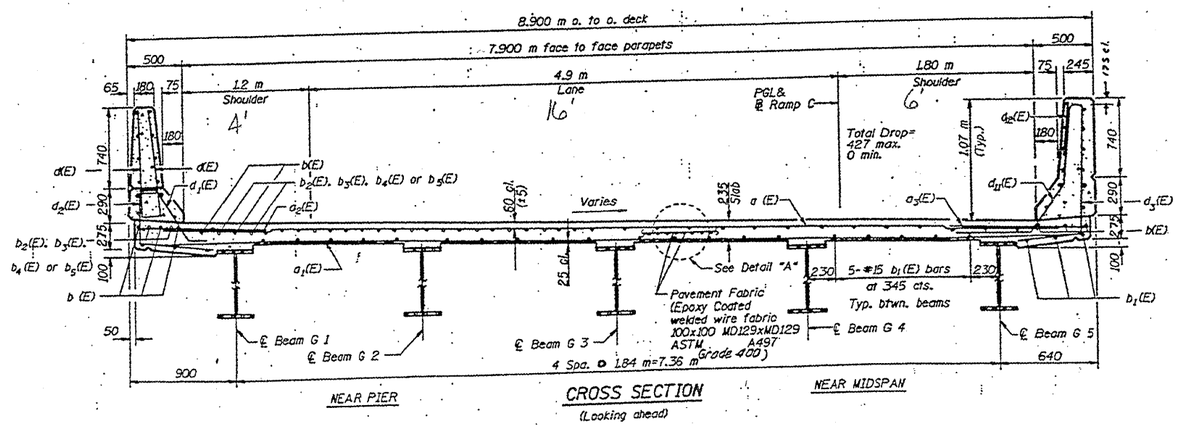

CROSS SECTION
(Looking ahead)

FOR INFORMATION ONLY

ILLINOIS DEPARTMENT OF
TRANSPORTATION
EXISTING PLANS

LOCATION 30 (SN 016-1046)
(RAMP)
SHEET 3 OF 6