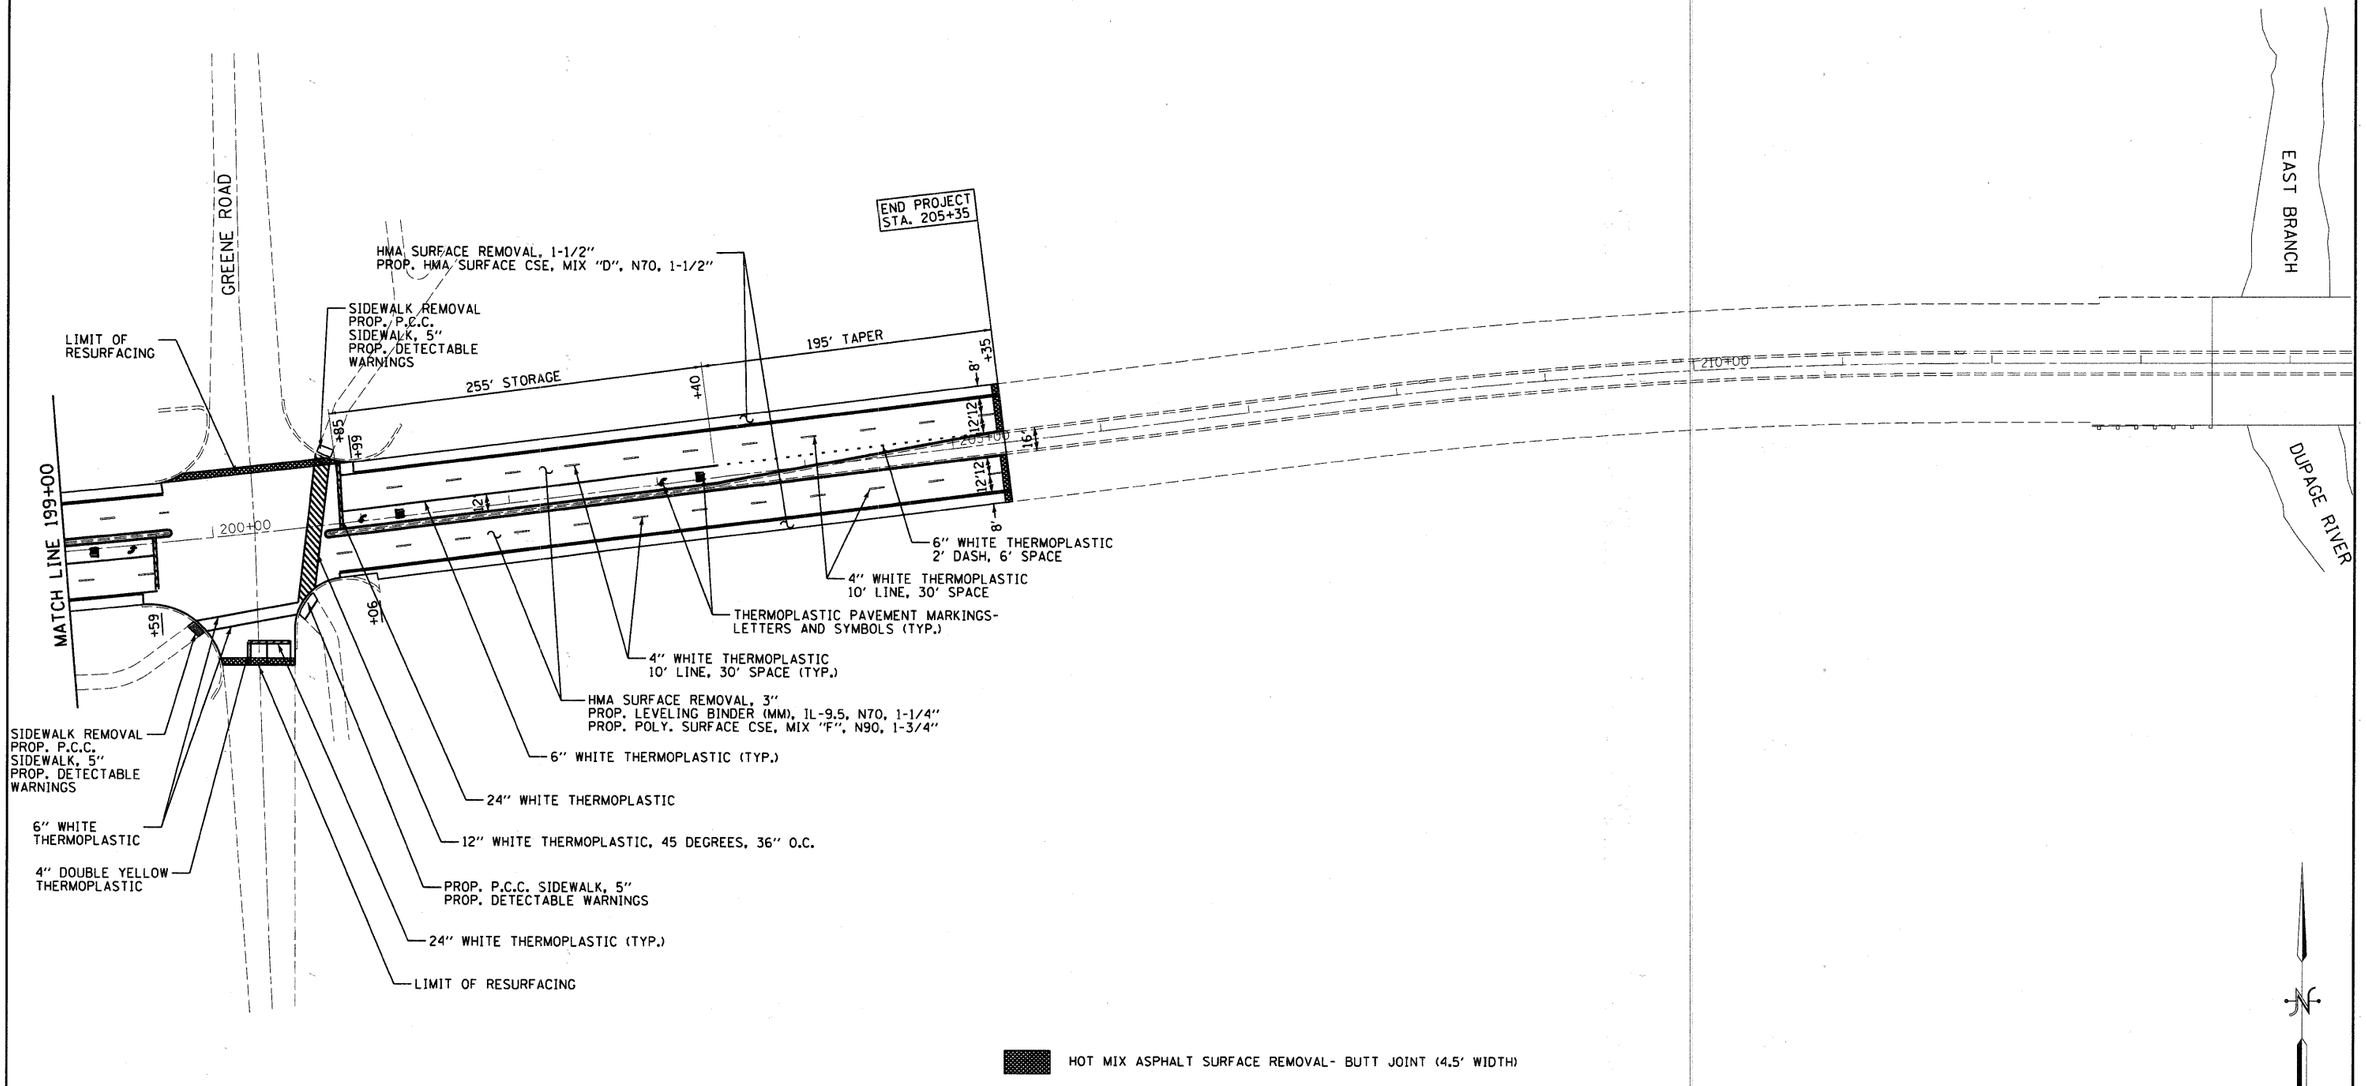

ESI CONSULTANTS, LTD
1979 N. MILL STREET, SUITE 100
NAPERVILLE, IL 60563
(630) 420-1705
WWW.ESICONSULTANTSLTD.COM
ILLINOIS DEPARTMENT OF PROFESSIONAL REGULATION REGISTRATION #184-003685

DESIGNED - MR		REVISED -
DRAWN - DN		REVISED -
CHECKED - MR		REVISED -
DATE -		REVISED -

STATE OF ILLINOIS
DEPARTMENT OF TRANSPORTATION

75TH STREET
OXFORD LANE TO GREENE ROAD

SCALE: 1"=50' | SHEET NO. OF SHEETS | STA. 199+00 TO STA. 205+35

F.A.P. RTE.	SECTION	COUNTY	TOTAL SHEETS	SHEET NO.
0369	10-00288-02-RS	DUPAGE	29	11
		CONTRACT NO. 63575		
	ILLINOIS FED. AID PROJECT			