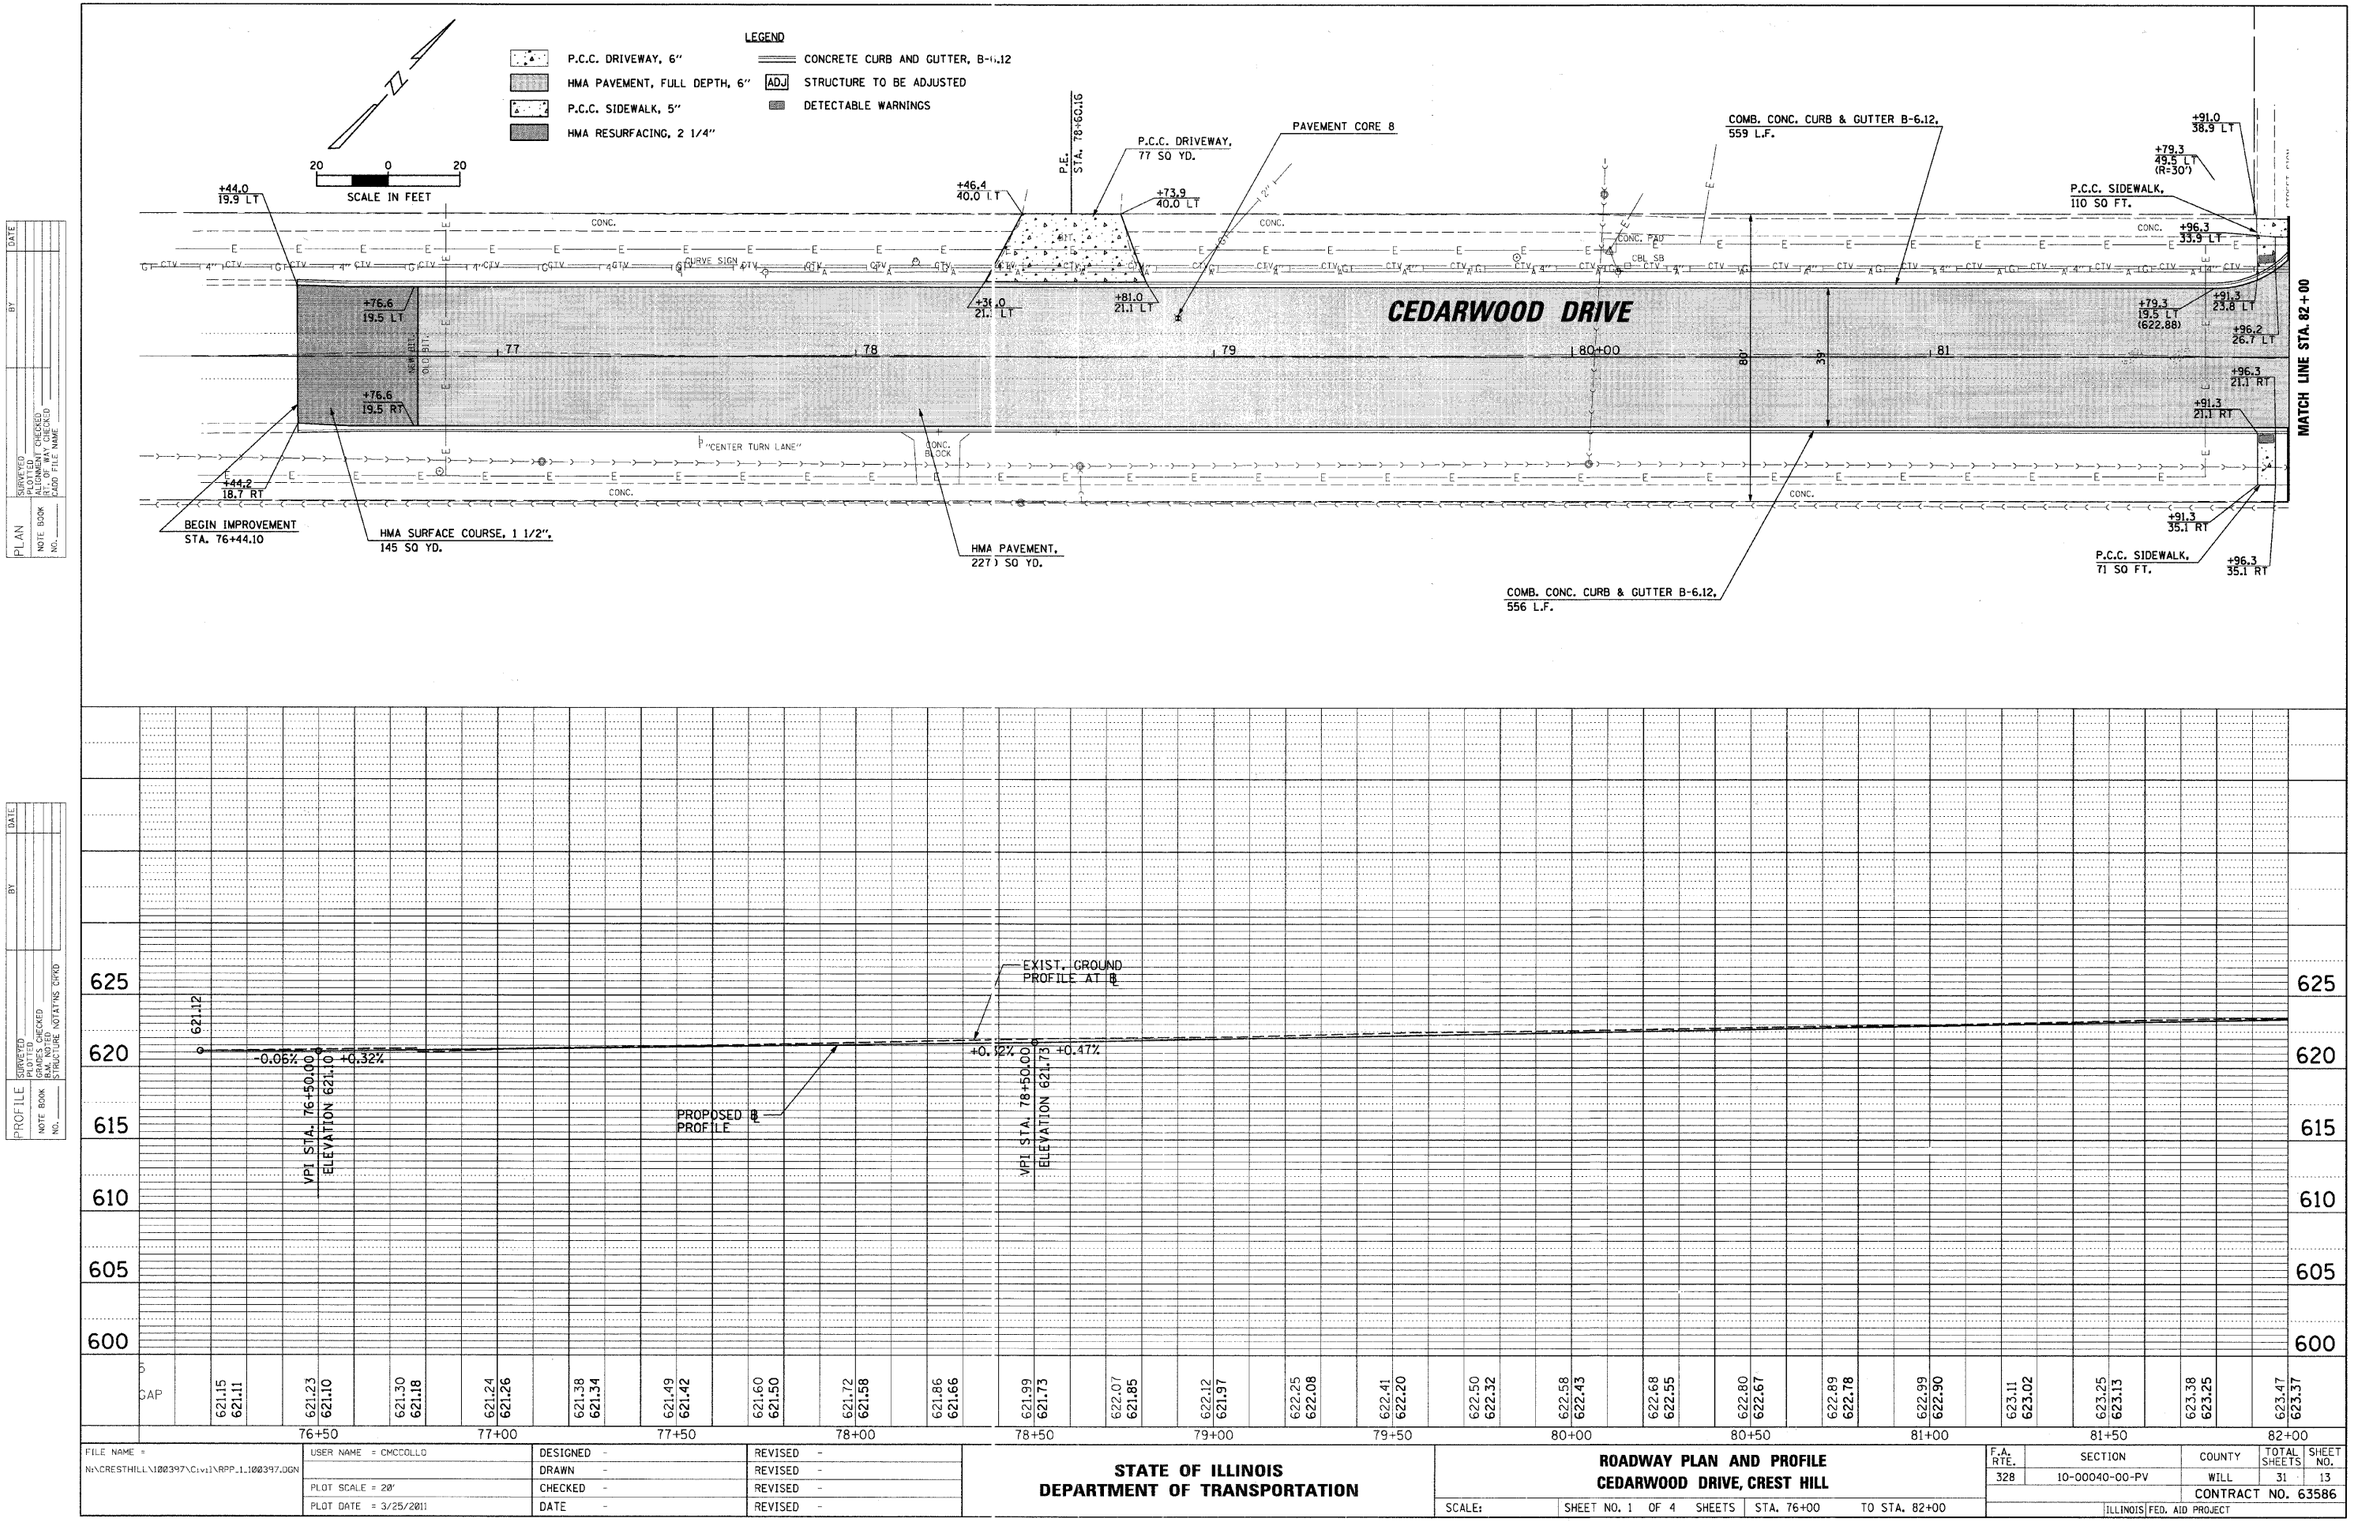

FILE NAME = N:\CRESTHILL\100397\Civil\RPP_1_100397.DGN	USER NAME = CMCCOLLO	DESIGNED -	REVISED -
		DRAWN -	REVISED -
	PLOT SCALE = 20'	CHECKED -	REVISED -
	PLOT DATE = 3/25/2011	DATE -	REVISED -

STATE OF ILLINOIS
DEPARTMENT OF TRANSPORTATION

ROADWAY PLAN AND PROFILE
CEDARWOOD DRIVE, CREST HILL

SCALE: | SHEET NO. 1 OF 4 SHEETS | STA. 76+00 TO STA. 82+00

F.A. RTE.	SECTION	COUNTY	TOTAL SHEETS	SHEET NO.
328	10-00040-00-PV	WILL	31	13

CONTRACT NO. 63586

ILLINOIS FED. AID PROJECT