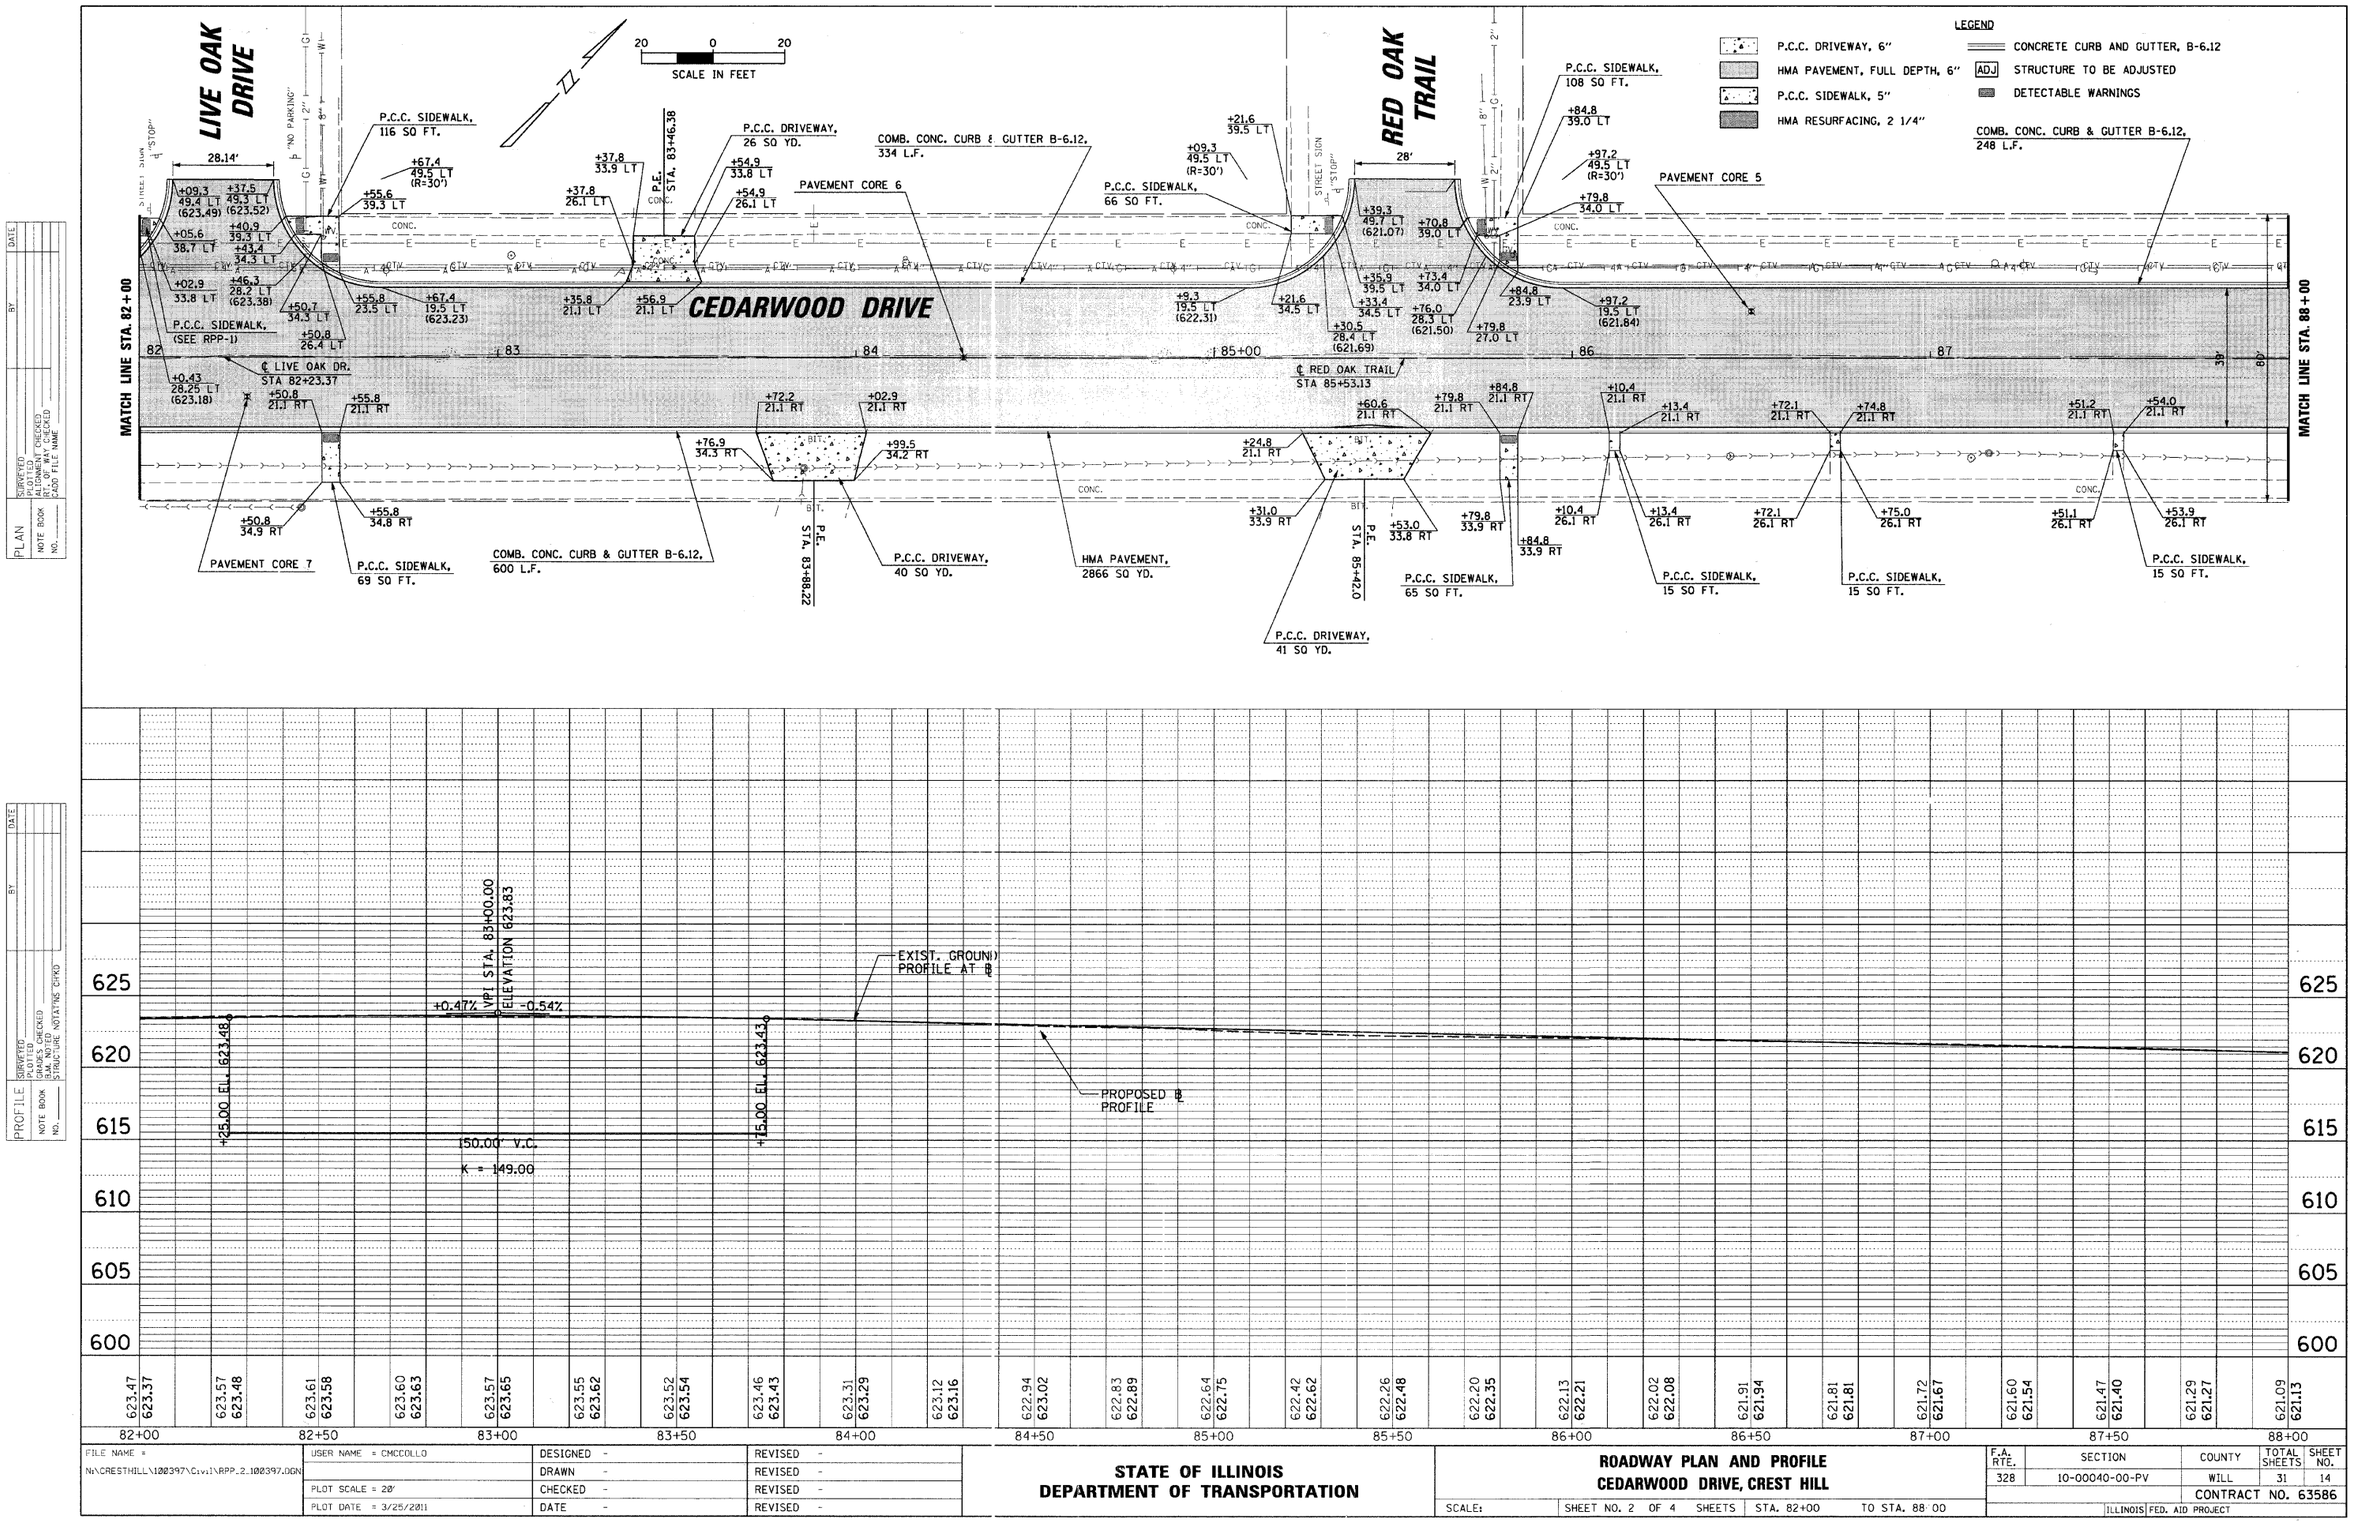

PLAN — SURVEYED | PLOTTED | CHECKED | R.O.W. CHECKED | CADD FILE NAME | NOTE BOOK | NO. | BY | DATE

PROFILE — SURVEYED | PLOTTED | CHECKED | R.O.W. CHECKED | S.M. NOTED | STRUCTURE NOTATIONS CHKD | NOTE BOOK | NO. | BY | DATE

FILE NAME = N:\CRESTHILL\102397\Civil\RPP_2_102397.DGN	USER NAME = CMCCOLLO	DESIGNED -	REVISED -
		DRAWN -	REVISED -
	PLOT SCALE = 20'	CHECKED -	REVISED -
	PLOT DATE = 3/25/2011	DATE -	REVISED -

STATE OF ILLINOIS
DEPARTMENT OF TRANSPORTATION

ROADWAY PLAN AND PROFILE
CEDARWOOD DRIVE, CREST HILL

SCALE: | SHEET NO. 2 OF 4 SHEETS | STA. 82+00 | TO STA. 88+00

F.A. RTE.	SECTION	COUNTY	TOTAL SHEETS	SHEET NO.
328	10-00040-00-PV	WILL	31	14

CONTRACT NO. 63586

ILLINOIS | FED. AID PROJECT