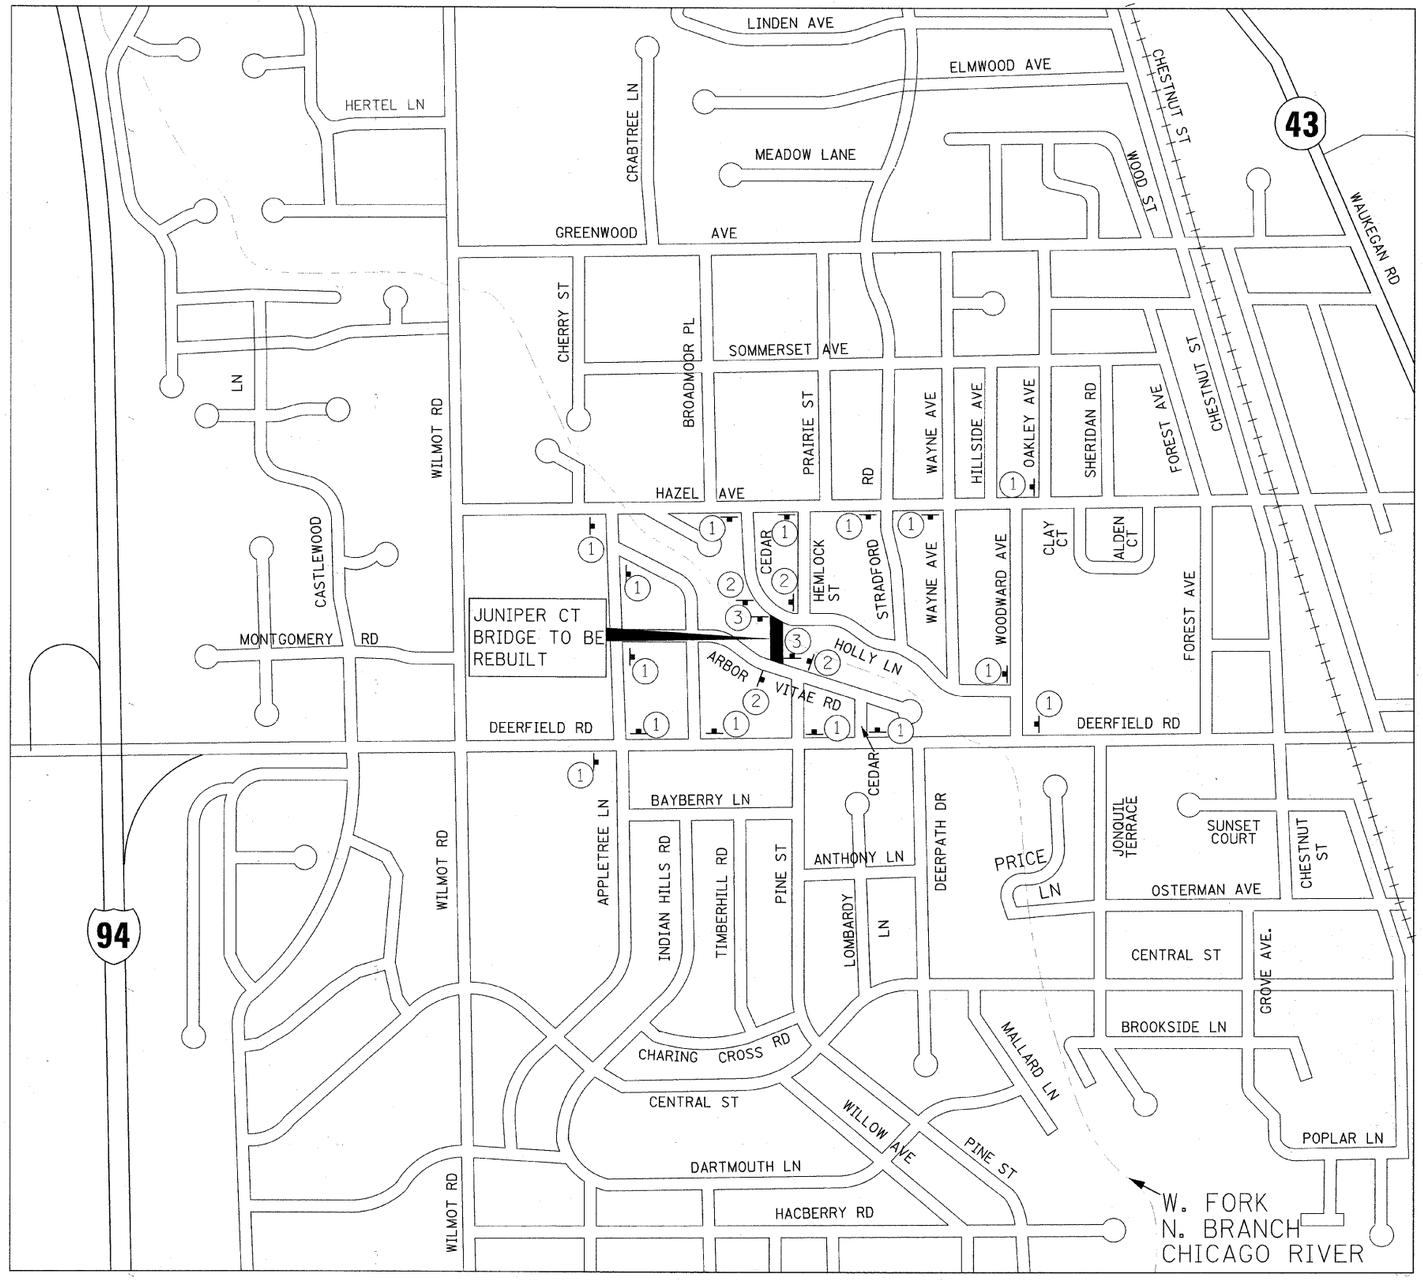


N

LEGEND

BRIDGE CONSTRUCTION (WORK ZONE)

PROPOSED SIGNAGE

① JUNIPER COURT
CLOSED AT N. BRANCH
CHICAGO RIVER
USE WOODWARD AVENUE
OR WILMOT ROAD

② ROAD CLOSED AHEAD
W20-1
48 X 48
JUNIPER COURT

③ BRIDGE OUT R11-2
(MOUNTED ON TYPE III BARRICADE)

NOTE: CONTRACTOR SHALL MAINTAIN ACCESS TO DRIVEWAYS SOUTH OF BRIDGE CONSTRUCTION.

URS
100 S.WACKER DR.
SUITE 500
CHICAGO IL.60606
TEL (312)-939-1000
FAX (312)-939-4198

| | | | |
|---|---|---|---|
| USER NAME = | DESIGNED L. LAWS | REVISED | |
| | DRAWN 1/15/11 | REVISED | |
| PLOT SCALE = [SCALE] | CHECKED J. BUCHOLC | REVISED | |
| PLOT DATE = [DATE] | DATE 1/28/11 | REVISED | |

**VILLAGE OF DEERFIELD**
**JUNIPER COURT OVER THE WEST FORK, NORTH BRANCH OF THE CHICAGO RIVER**

**TRAFFIC CONTROL AND DETOUR PLAN**

SCALE: NTS | SHEET NO. 5 OF 16 SHEETS | STA. | TO STA.

| F.A.U. RTE. | SECTION | COUNTY | TOTAL SHEETS | SHEET NO. |
|---|---|---|---|---|
| | 09-00084-00-BR | LAKE | 16 | 5 |
| | CONTRACT NO. 63587 | | | |
| FED. ROAD DIST. NO. | ILLINOIS FED. AID PROJECT | | | |

05 - Detour Plan.dgn 3/25/2011 11:21:41 AM