LEGEND:

- PAVEMENT REMOVAL
- DRIVEWAY PAVEMENT REMOVAL
- SHOULDER REMOVAL
- TREE REMOVAL, ACRES
- BUILDING REMOVAL
- GUTTER REMOVAL
- 12" TREE REMOVAL (UNIT DIAMETER)
- CHAINLINK FENCE REMOVAL

EXISTING UTILITIES LEGEND

- T — UNDERGROUND TELEPHONE LINE
- FO — UNDERGROUND FIBER OPTIC LINE
- G — UNDERGROUND GAS LINE
- A — AERIAL LINE

EXISTING PLAN AND REMOVAL NOTES

ADDITIONAL REMOVALS SHOWN IN THE DRAINAGE PLANS, SIGNAL PLANS.

ALL FENCE MATERIAL OTHER THAN CHAIN LINK WILL BE INCLUDED IN CLEARING.

BITUMINOUS DRIVEWAYS ON AGGREGATE BASE COURSE REMOVAL WILL BE INCLUDED IN EARTH EXCAVATION.

ANY HOT-MIX ASPHALT PAVEMENT REMOVAL WHICH IS LESS THAN 6" IN THICKNESS WILL BE PART OF EARTH EXCAVATION.

MAILBOX LOCATIONS WILL BE UPDATED BASED ON DISTRICT 2 STANDARDS (SEE GENERAL NOTES).

MEDIAN REMOVAL INCLUDES MEDIAN SURFACE REMOVAL AND COMBINATION CURB AND GUTTER REMOVAL.

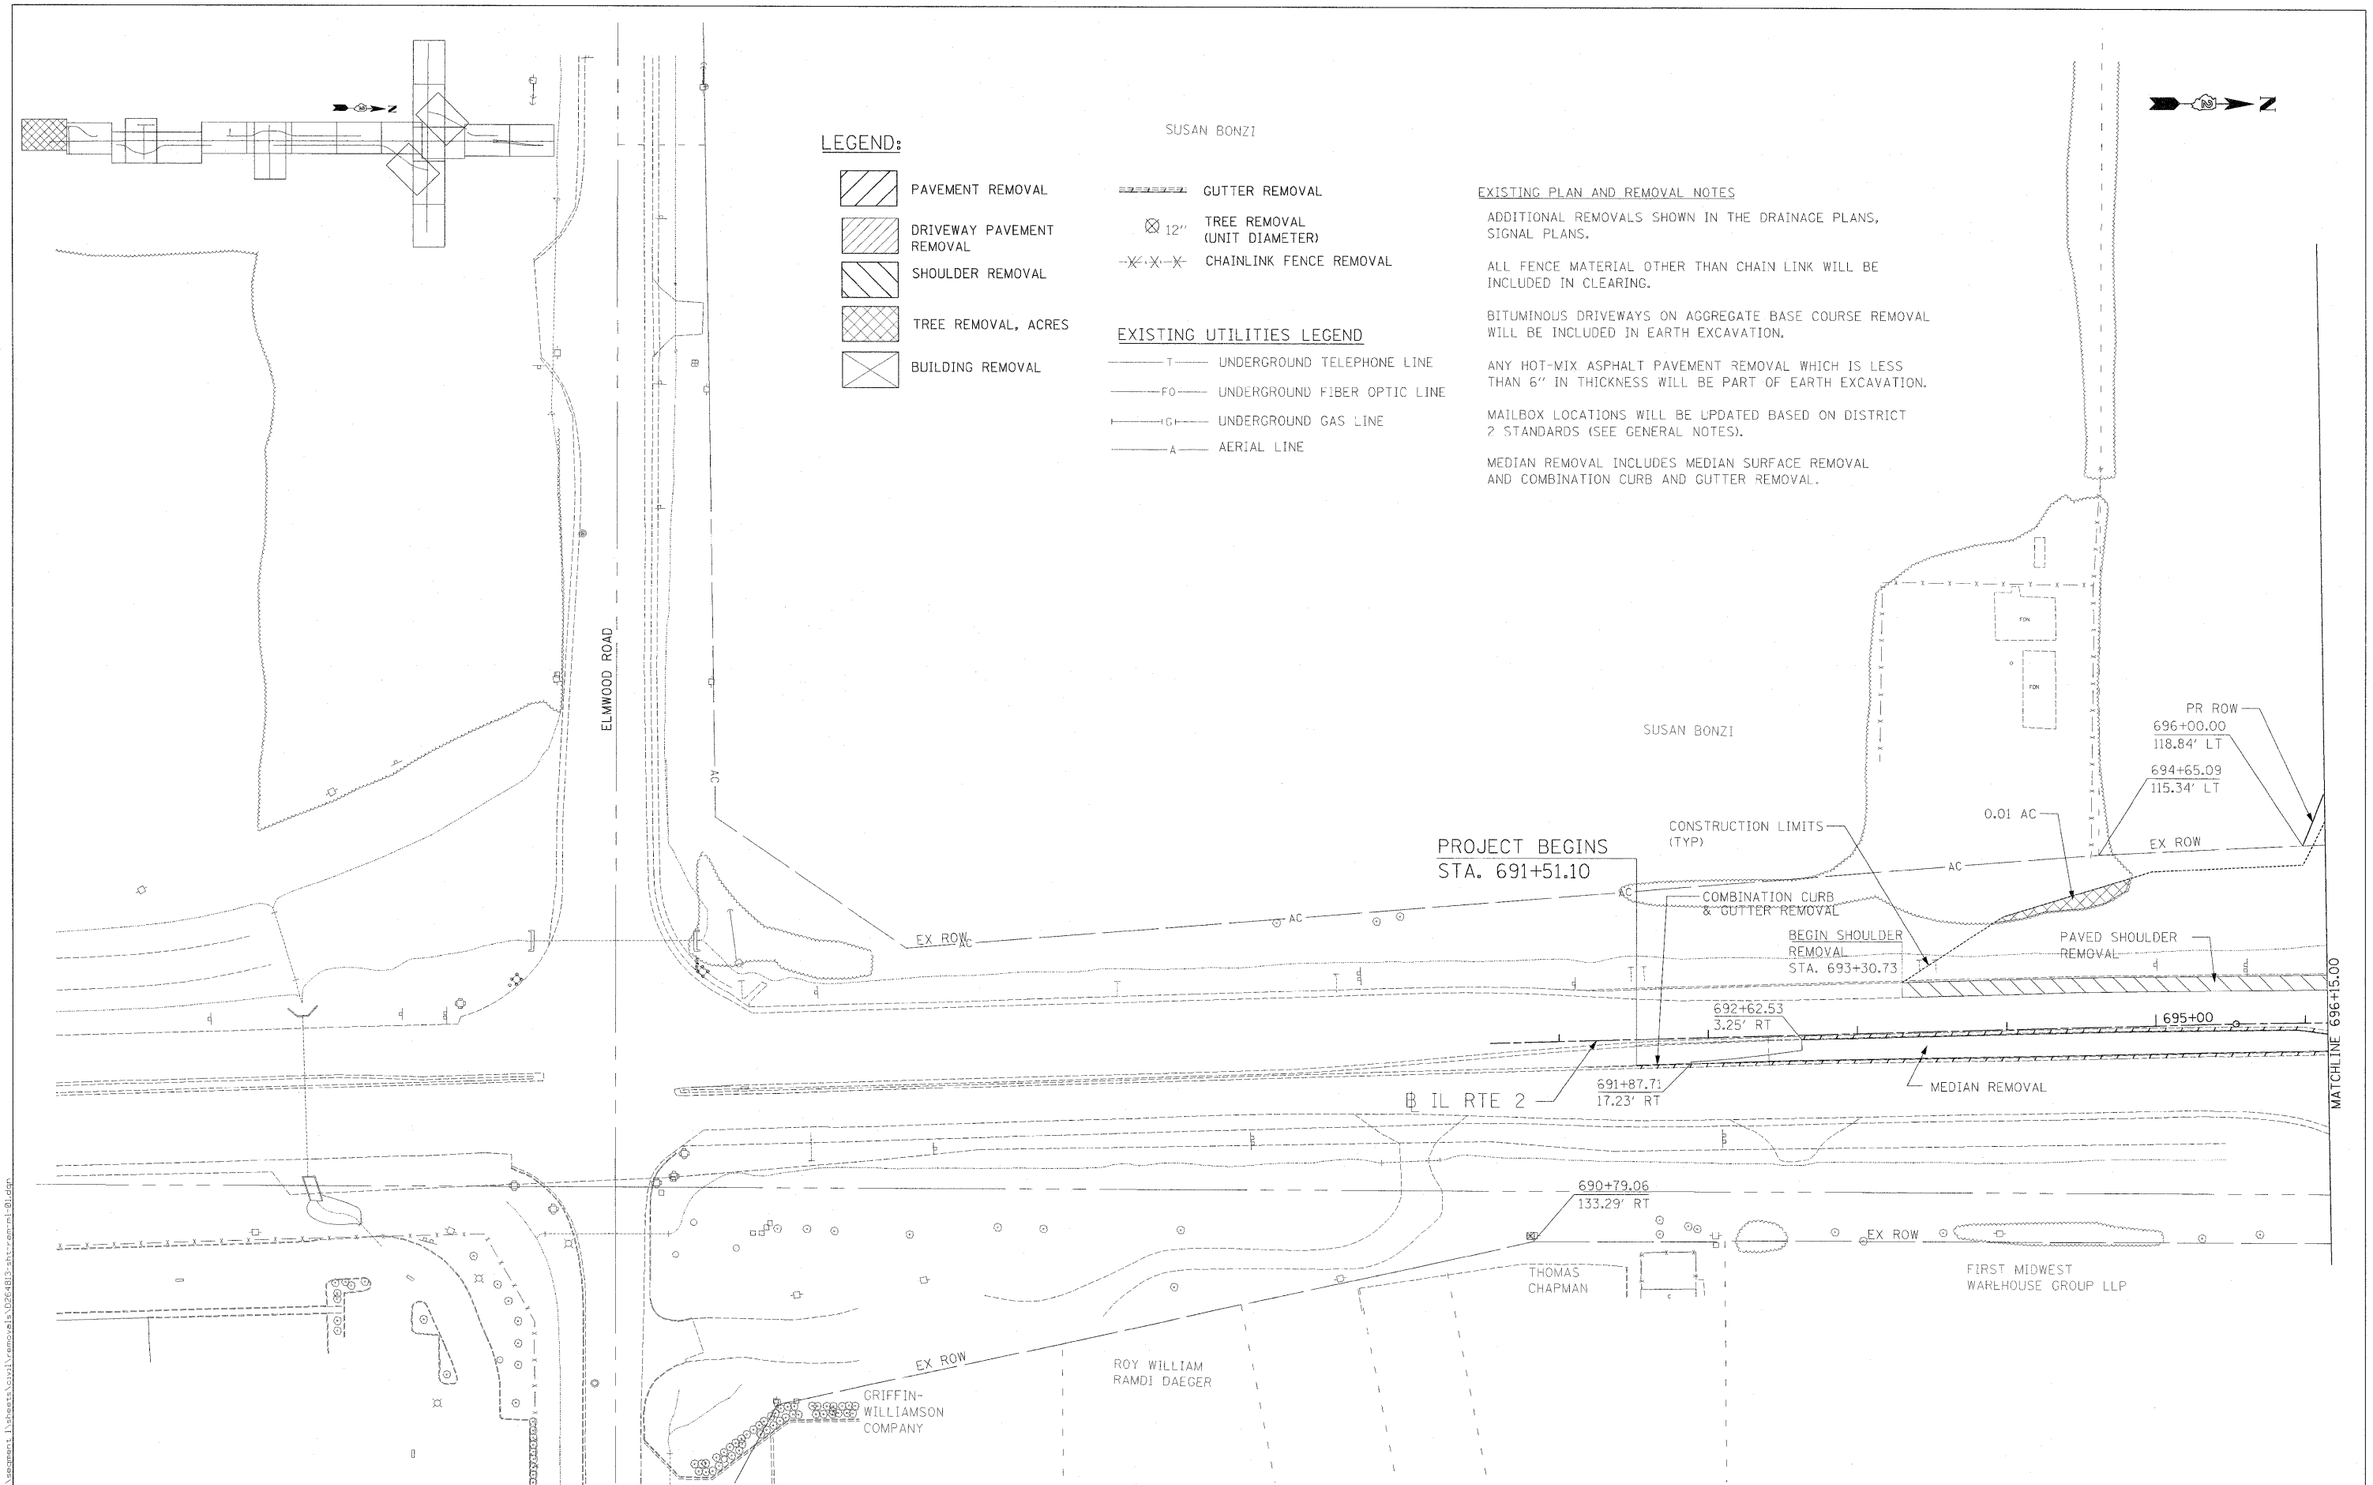

USER NAME = zulkowsd	DESIGNED STS/GC	REVISED -	
	DRAWN RDT	REVISED -	
P_OT SCALE = 50.0000 FT / IN.	CHECKED GC	REVISED -	
P_OT DATE = 2/2/2011	DATE 01-14-11	REVISED -	

STATE OF ILLINOIS
DEPARTMENT OF TRANSPORTATION

ILLINOIS ROUTE 2
EXISTING PLAN AND REMOVALS 1
ELMWOOD RD. TO STA 696+15

SCALE: 1"=50' | SHEET NO. 52 OF 530 SHEETS | STA. | TO STA.

F.A.P. RTE.	SECTION	COUNTY	TOTAL SHEETS	SHEET NO.
734	77-2-2 & 77-2B-1	WINNEBAGO	530	52
		CONTRACT NO. 64813		
FED. ROAD DIST. NO.	ILLINOIS	FED. AID PROJECT		

J:\projects\11264\segment 1\sheets\civil\removals\0264813-sht-rem-m1-01.dgn