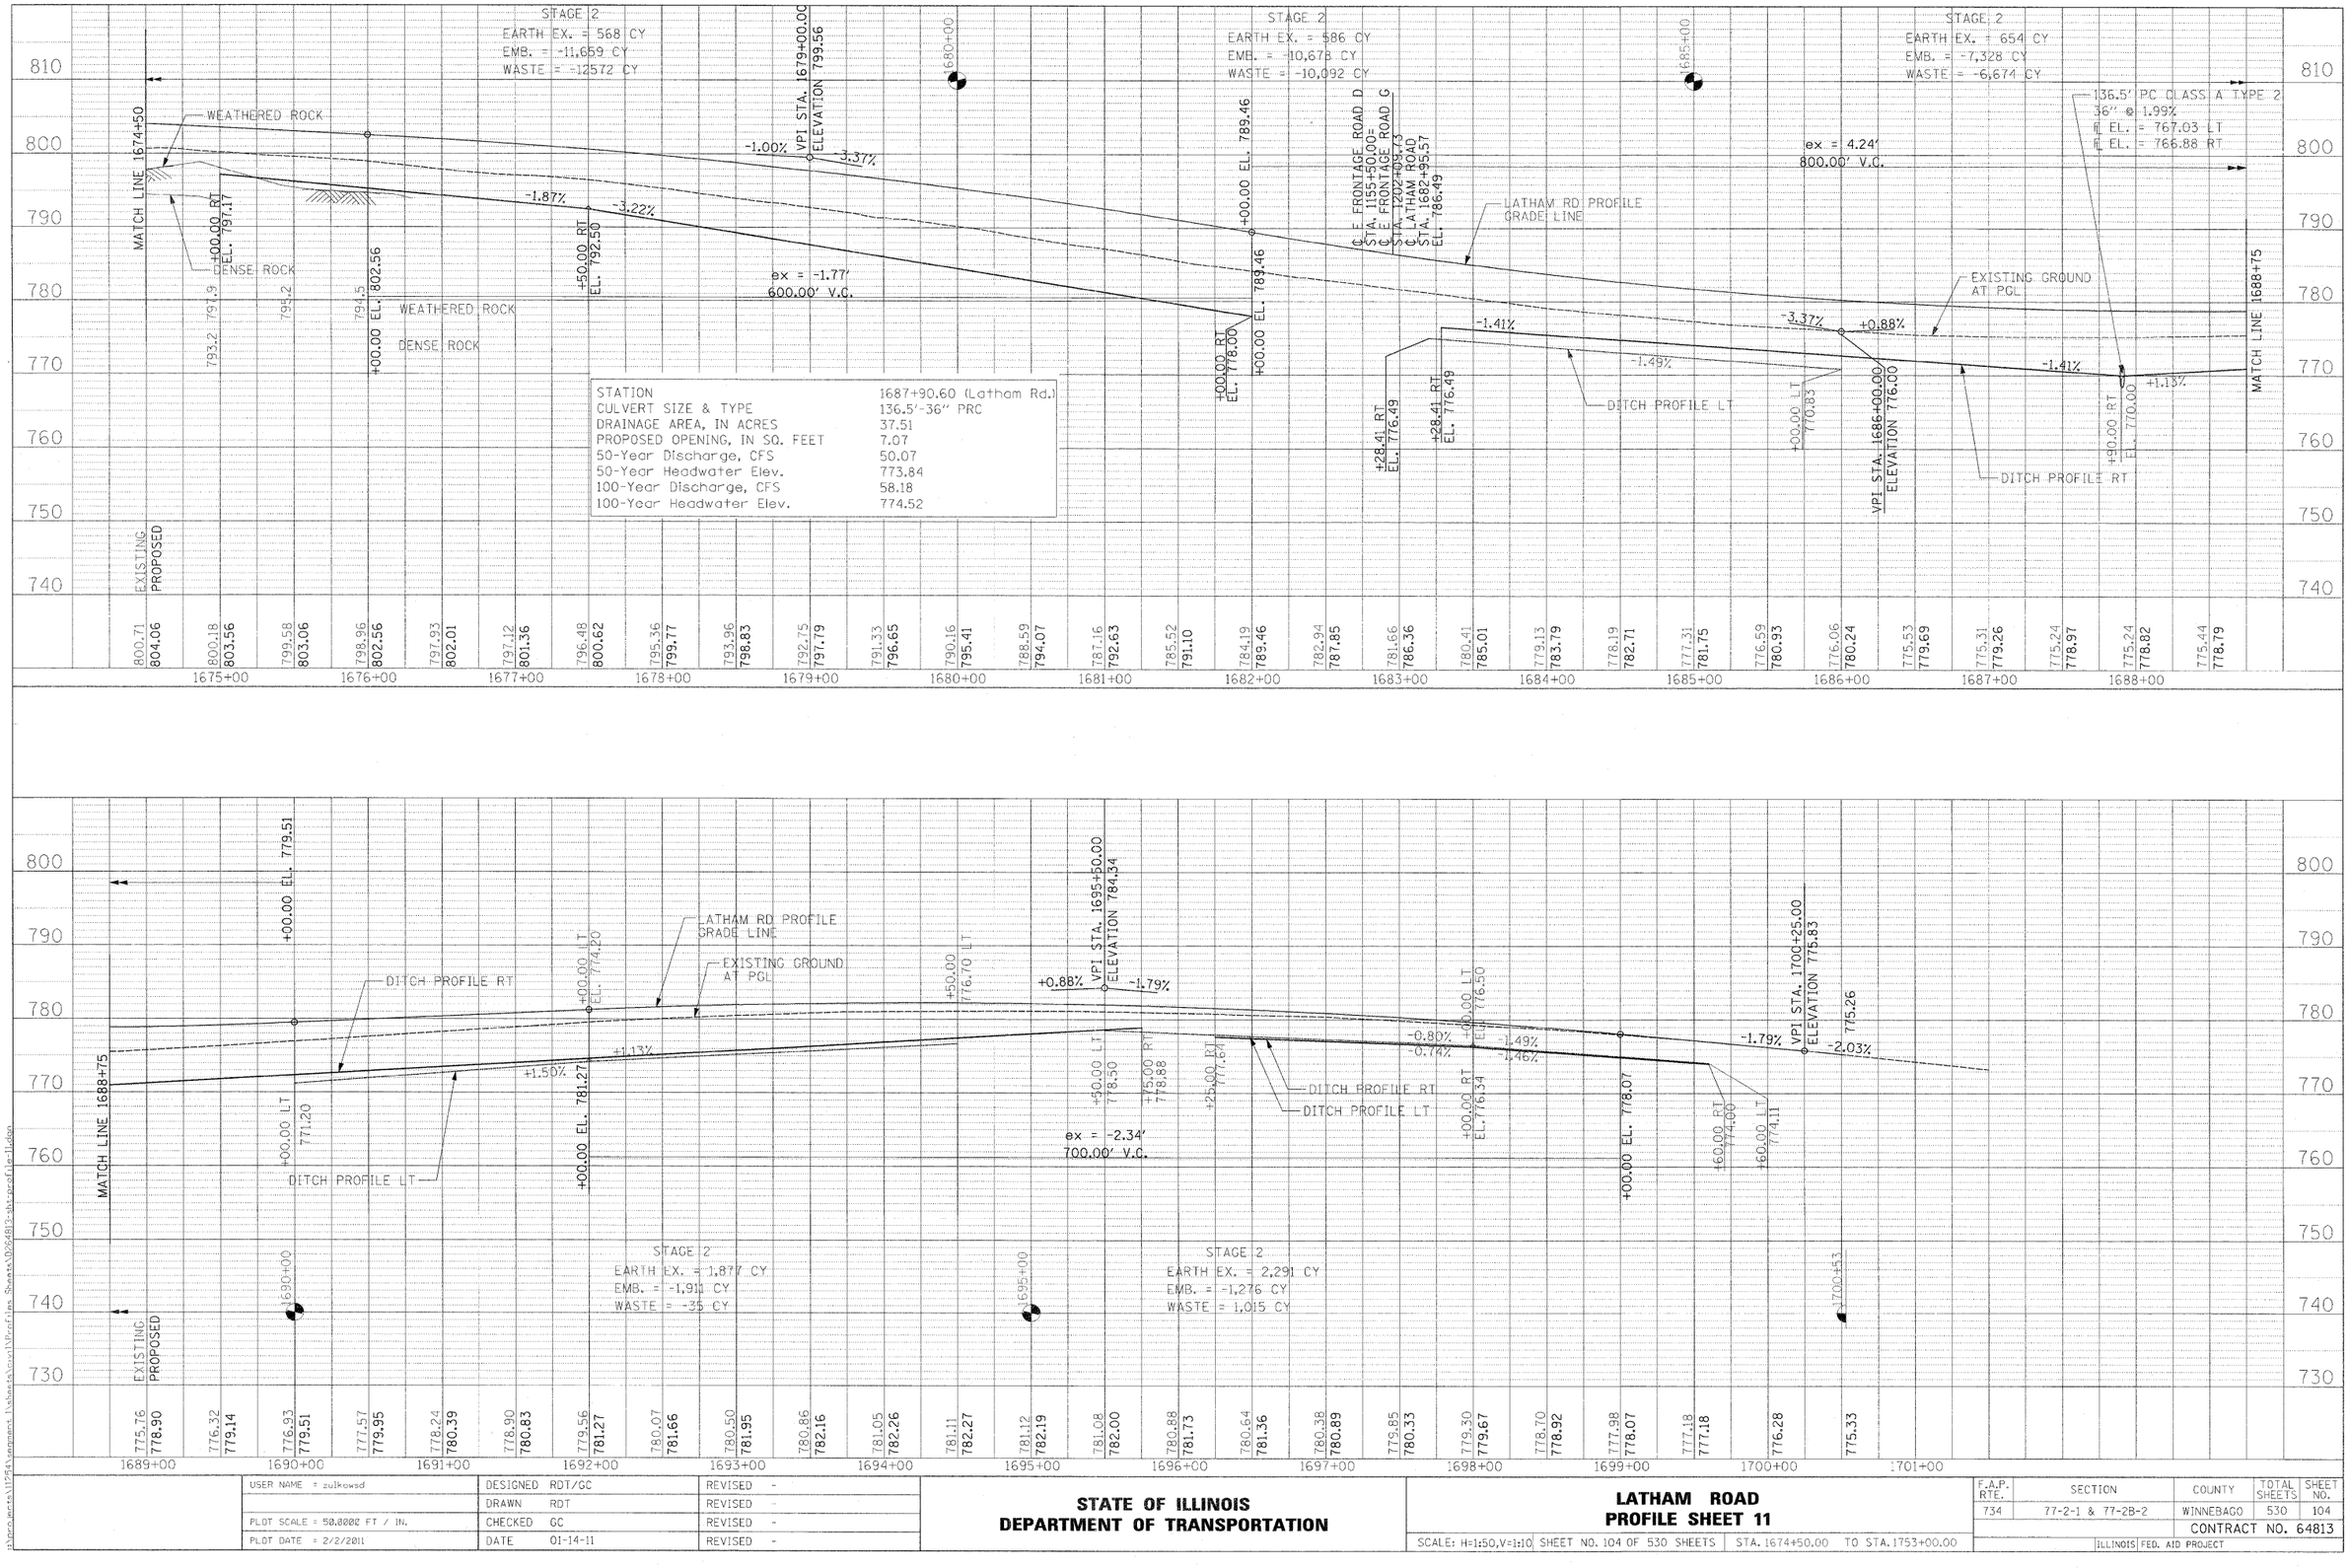

STATION	1687+90.60 (Latham Rd.)
CULVERT SIZE & TYPE	136.5'-36" PRC
DRAINAGE AREA, IN ACRES	37.51
PROPOSED OPENING, IN SQ. FEET	7.07
50-Year Discharge, CFS	50.07
50-Year Headwater Elev.	773.84
100-Year Discharge, CFS	58.18
100-Year Headwater Elev.	774.52

PLAN / PROFILE — SURVEYED, PLOTTED, GRADES CHECKED, R.O.W. CHECKED, STRUCTURE NOTATNS CHKD — DATE, BY, NOTE BOOK, NO., CADD FILE NAME

USER NAME = zulkowsd		DESIGNED RDT/GC	REVISED -	**STATE OF ILLINOIS DEPARTMENT OF TRANSPORTATION**	**LATHAM ROAD PROFILE SHEET 11**
		DRAWN RDT	REVISED -		
PLOT SCALE = 50.0000 FT / IN.		CHECKED GC	REVISED -		SCALE: H=1:50,V=1:10 SHEET NO. 104 OF 530 SHEETS STA. 1674+50.00 TO STA. 1753+00.00
PLOT DATE = 2/2/2011		DATE 01-14-11	REVISED -		

F.A.P. RTE.	SECTION	COUNTY	TOTAL SHEETS	SHEET NO.
734	77-2-1 & 77-2B-2	WINNEBAGO	530	104
		CONTRACT NO. 64813		
	ILLINOIS FED. AID PROJECT			

I:\projects\11764\Component Libraries\Civil\Profiles Sheets\D064813-sht-prof-latham