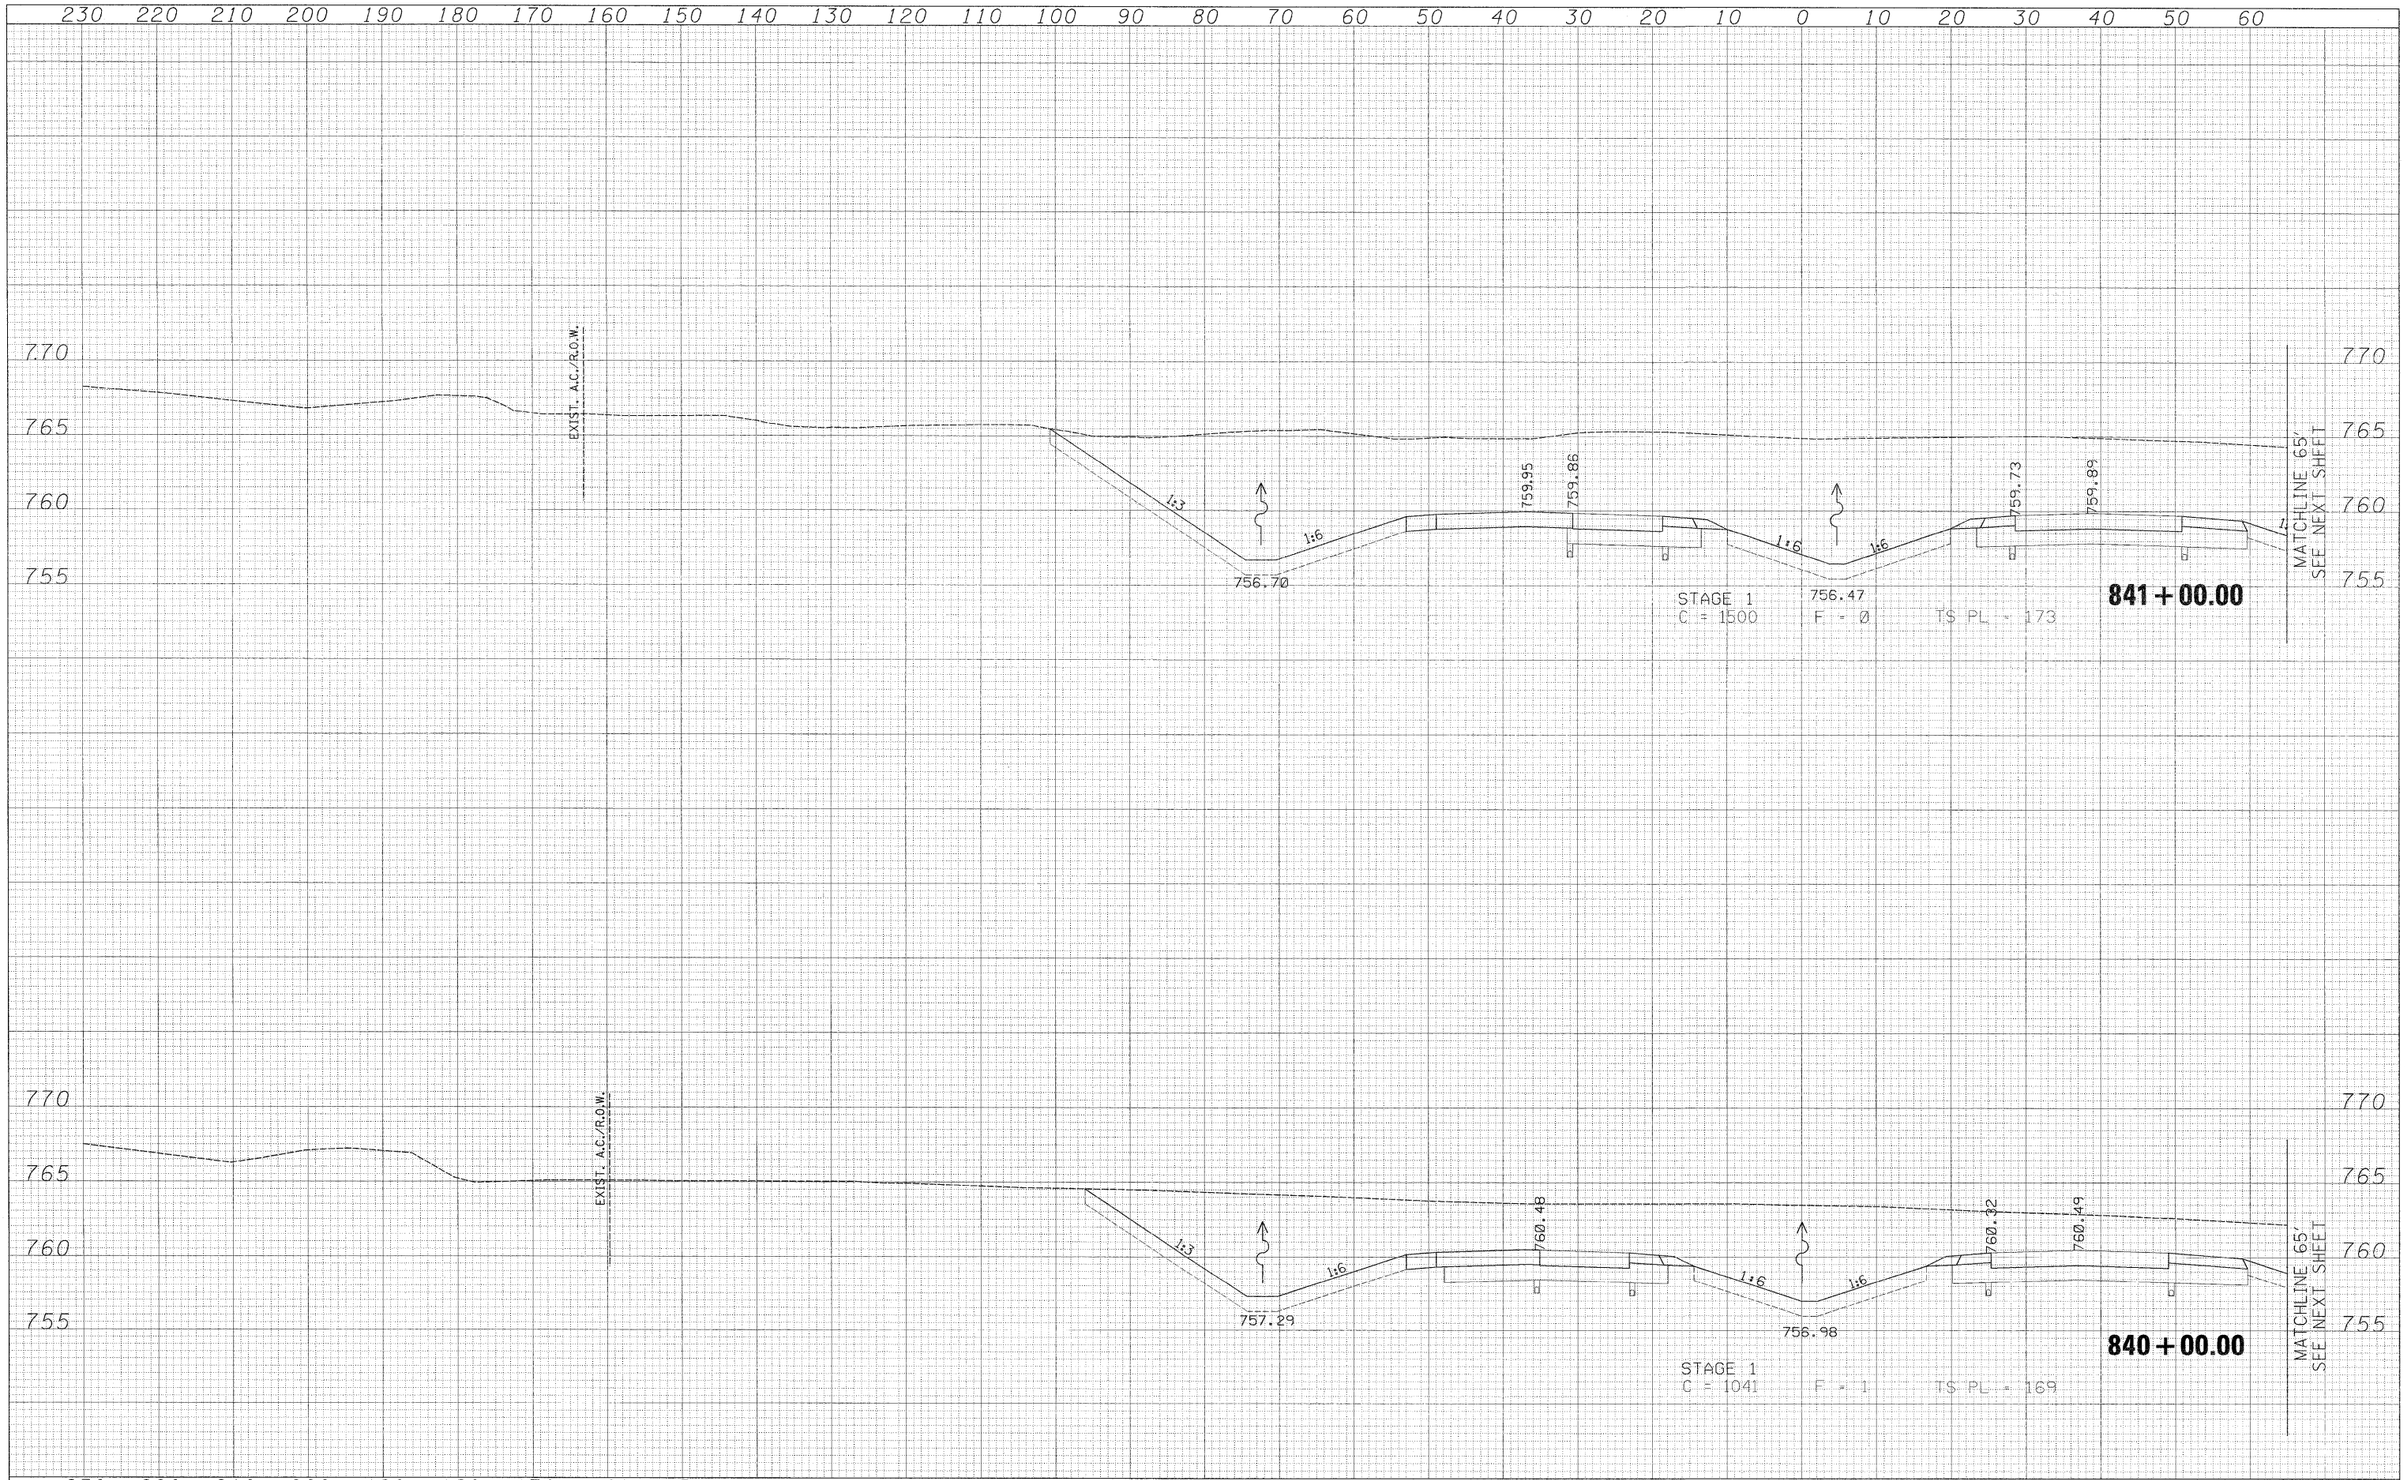

FINAL SURVEY		BY	DATE
NOTE BOOK	SURVEYED		
	PLOTTED		
	TEMPLATE		
	AREAS		
NO.	AREAS CHECKED		

ORIGINAL SURVEY		BY	DATE
NOTE BOOK	SURVEYED		
	PLOTTED		
	TEMPLATE		
	AREAS		
NO.	AREAS CHECKED		

USER NAME = zulkowsd	DESIGNED RDT	REVISED -	
	DRAWN RDT	REVISED -	
PLOT SCALE = 10.0000 ' / IN.	CHECKED GC	REVISED -	
PLOT DATE = 2/2/2011	DATE 01-14-11	REVISED -	

STATE OF ILLINOIS
DEPARTMENT OF TRANSPORTATION

ILLINOIS ROUTE 2 NORTH TRANSITION
STAGE 1 CROSS SECTIONS

SCALE: H: 1" = 10' V: 1" = 10' | SHEET NO. 134 OF 530 SHEETS | STA. 840+00.00 TO STA. 841+00.00

F.A.P. RTE.	SECTION	COUNTY	TOTAL SHEETS	SHEET NO.
734	77-2-2 & 77-2B-1	WINNEBAGO	530	134

CONTRACT NO. 64813

ILLINOIS FED. AID PROJECT

I:\projects\11254\segment 1\sheets\civil\Traffic Control\D264813-sht-xssht-IL2 North Transition Stage 1.dgn