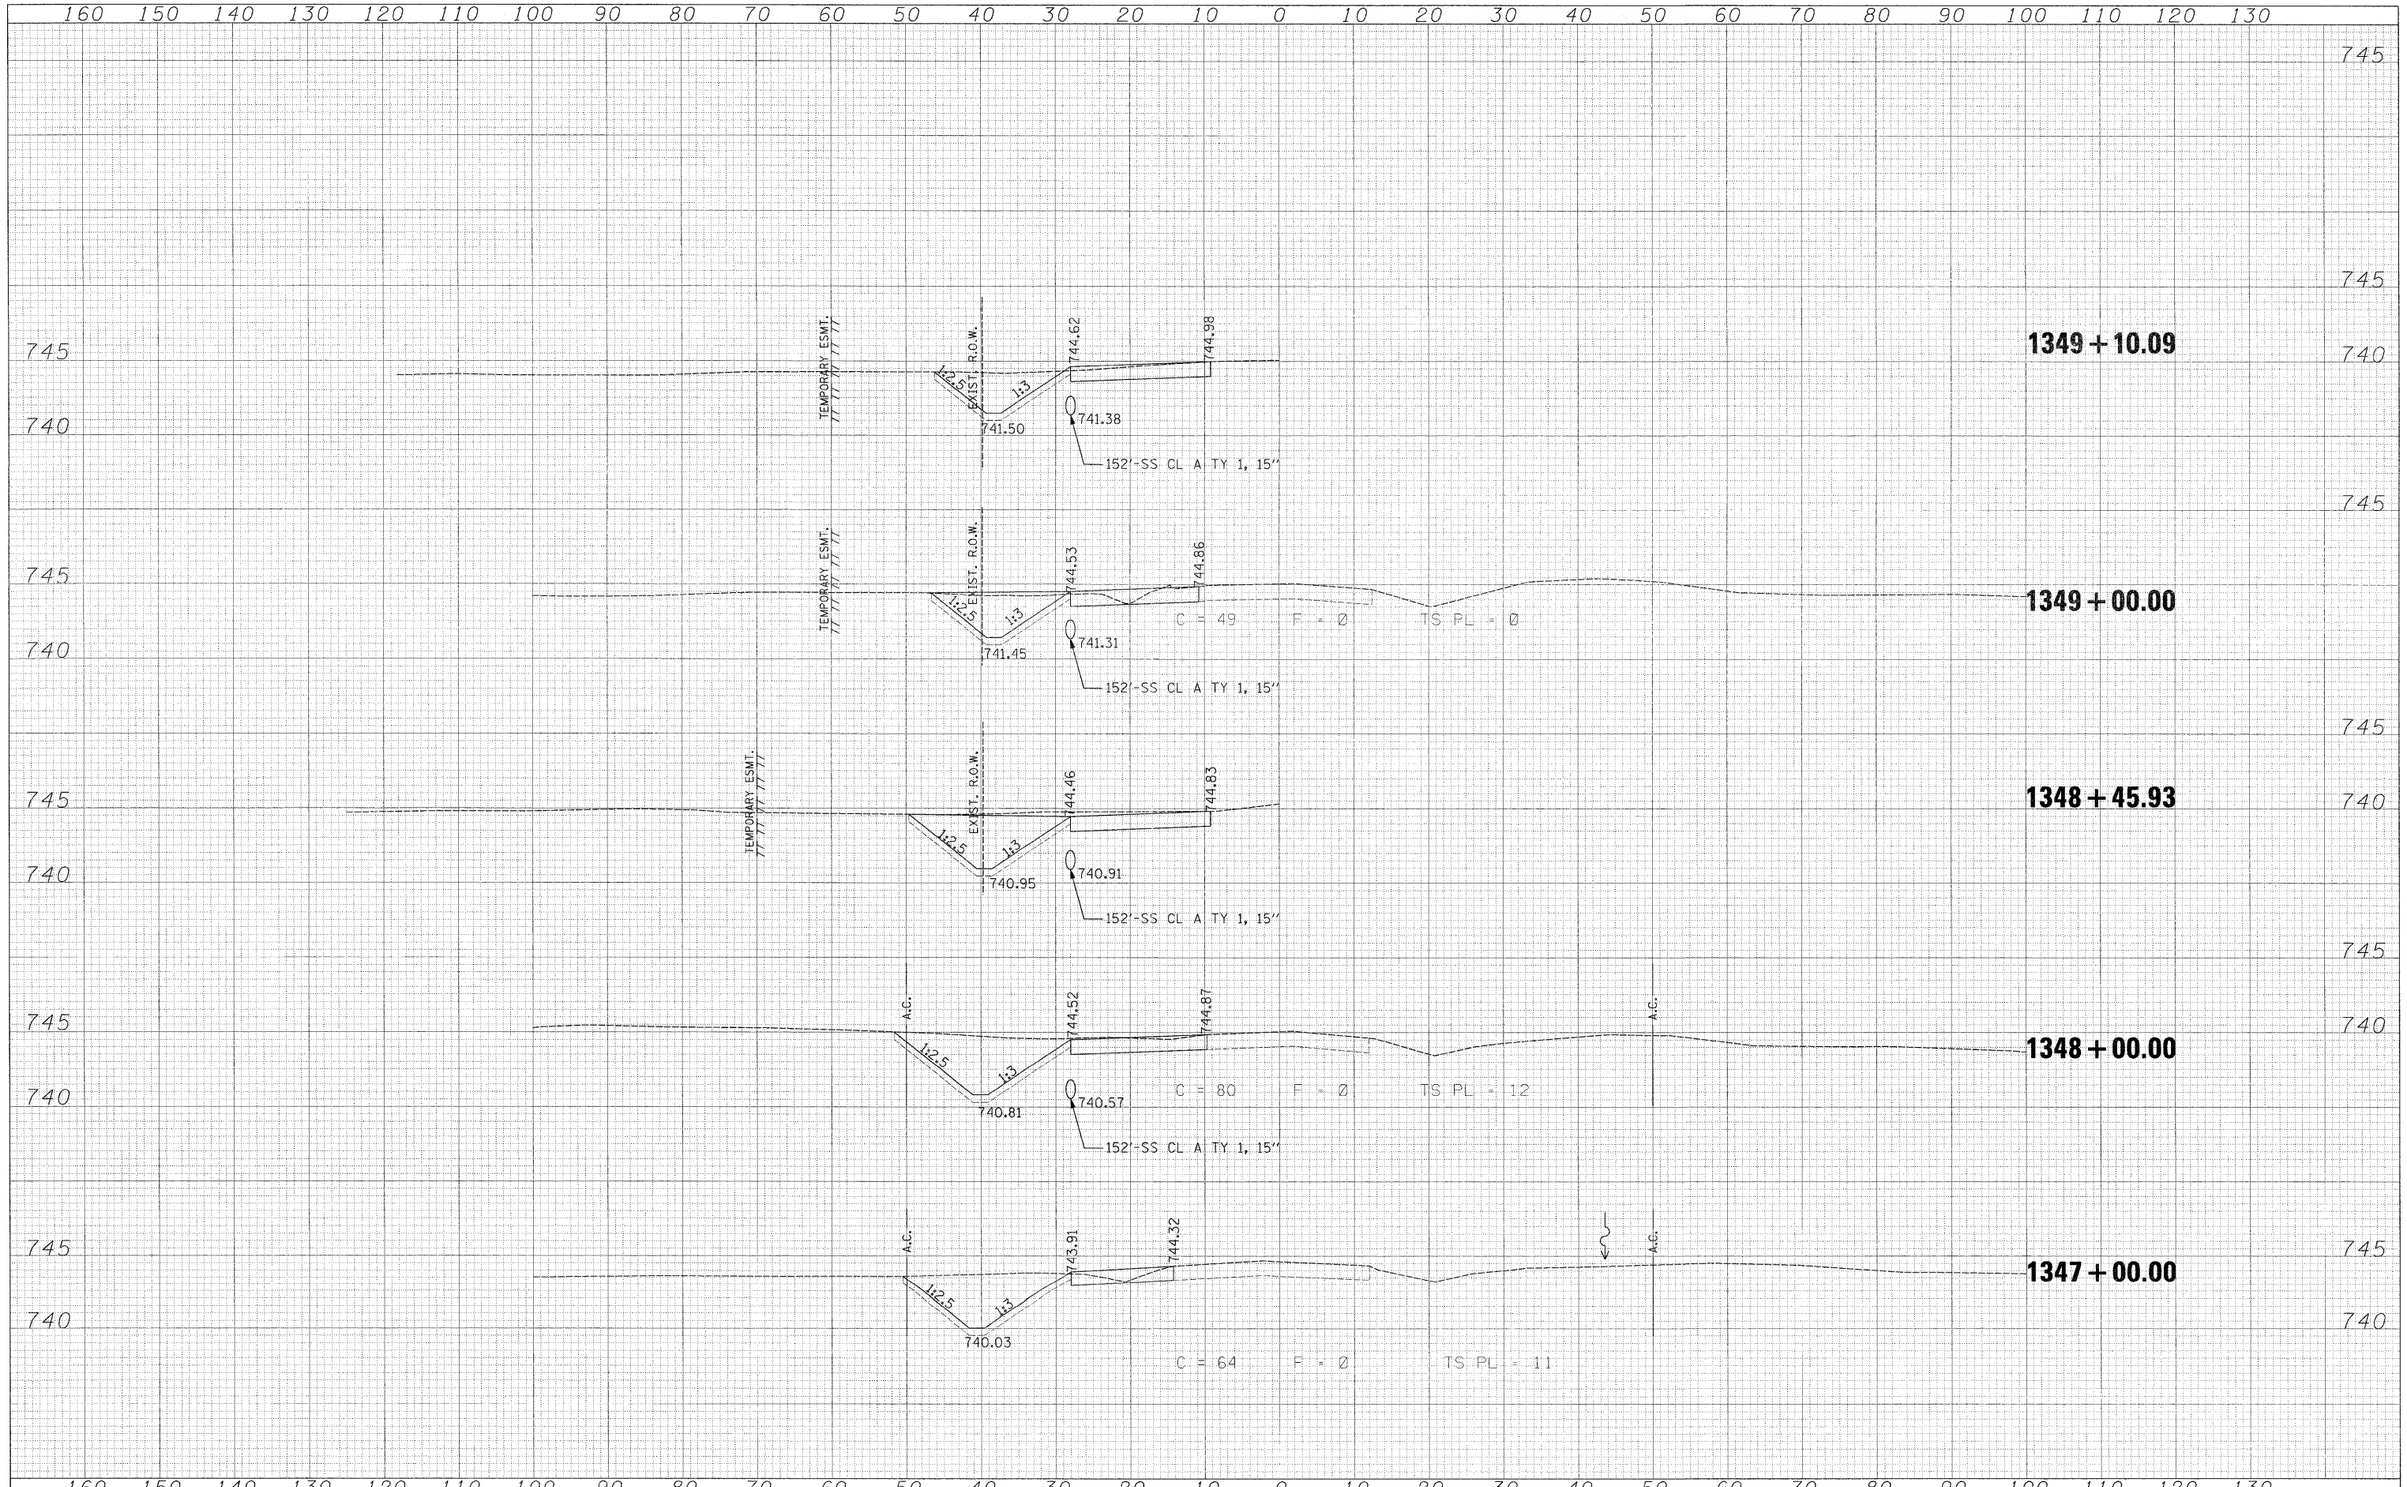

USER NAME = zulkowsd	DESIGNED RDT	REVISED -	
	DRAWN RDT	REVISED -	
PLOT SCALE = 10.0000 ' / IN.	CHECKED GC	REVISED -	
PLOT DATE = 2/2/2011	DATE 01-14-11	REVISED -	

STATE OF ILLINOIS
DEPARTMENT OF TRANSPORTATION

OLD RIVER ROAD
STAGE 1 CONSTRUCTION

SCALE: H: 1" = 10' V: 1" = 5' | SHEET NO. 144 OF 530 SHEETS | STA. 1347+00.00 TO STA. 1349+10.09

F.A.P. RTE.	SECTION	COUNTY	TOTAL SHEETS	SHEET NO.
734	77-2-2 & 77-2B-1	WINNEBAGO	530	144
		CONTRACT NO. 64813		
FED. ROAD DIST. NO.	ILLINOIS	FED. AID PROJECT		

FINAL SURVEY: NOTE BOOK NO. — SURVEYED, PLOTTED, TEMPLATE, AREAS, AREAS CHECKED — BY — DATE

ORIGINAL SURVEY: NOTE BOOK NO. — SURVEYED, PLOTTED, TEMPLATE, AREAS, AREAS CHECKED — BY — DATE

I:\projects\11254\segment 1\sheets\civil\traffic Control\U264813-sht-xssht-Old River-Stage 1.dgn