✳ PRIOR TO REMOVING PE'S, CONTRACTOR SHALL PROVIDE GRADING & BASE COURSE UP TO W. FRONTAGE RD. E.

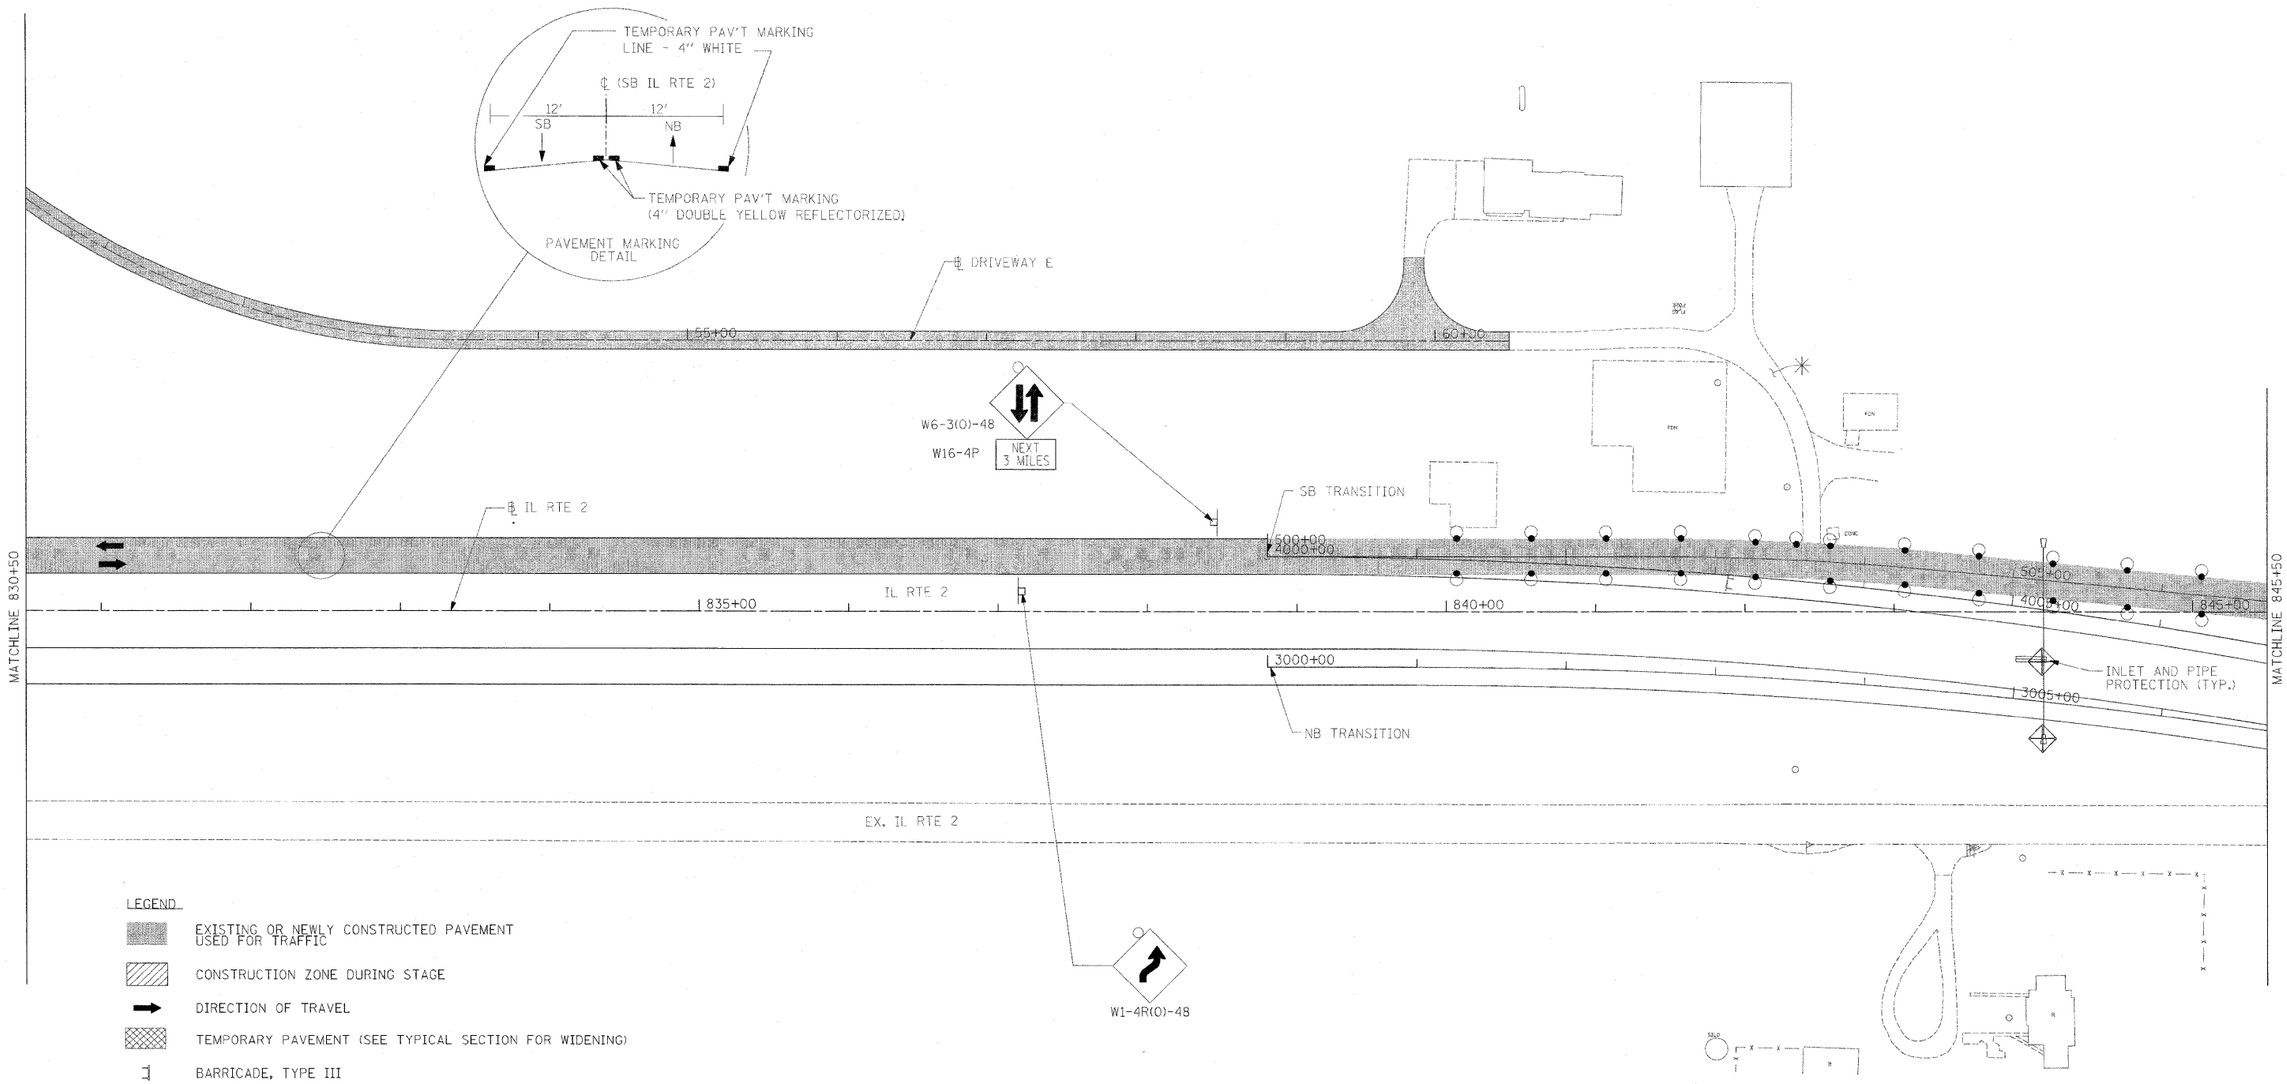

LEGEND

- EXISTING OR NEWLY CONSTRUCTED PAVEMENT USED FOR TRAFFIC
- CONSTRUCTION ZONE DURING STAGE
- DIRECTION OF TRAVEL
- TEMPORARY PAVEMENT (SEE TYPICAL SECTION FOR WIDENING)
- BARRICADE, TYPE III
- DRUM WITH STEADY BURNING LIGHT
- ARROW BOARD

USER NAME = zulkowsd	DESIGNED STS/RDT	REVISED -
	DRAWN RDT	REVISED -
PLOT SCALE = 50.0000 FT / IN.	CHECKED GC	REVISED -
PLOT DATE = 2/2/2011	DATE 01-14-11	REVISED -

STATE OF ILLINOIS
DEPARTMENT OF TRANSPORTATION

ILLINOIS ROUTE 2
SUGGESTED STAGES OF CONSTRUCTION AND TRAFFIC CONTROL STAGE 2 – 11

SCALE: 1"=50' | SHEET NO. 157 OF 530 SHEETS | STA. 830+50 TO STA. 845+50

F.A.P. RTE.	SECTION	COUNTY	TOTAL SHEETS	SHEET NO.
734	77-2-2 & 77-2B-1	WINNEBAGO	530	157
		CONTRACT NO. 64813		
FED. ROAD DIST. NO.	ILLINOIS	FED. AID PROJECT		

d:\projsheets\11254\segments 1\sheets\civil\TrafFig Control\02bd813.sht-stagsng2-11.dgn