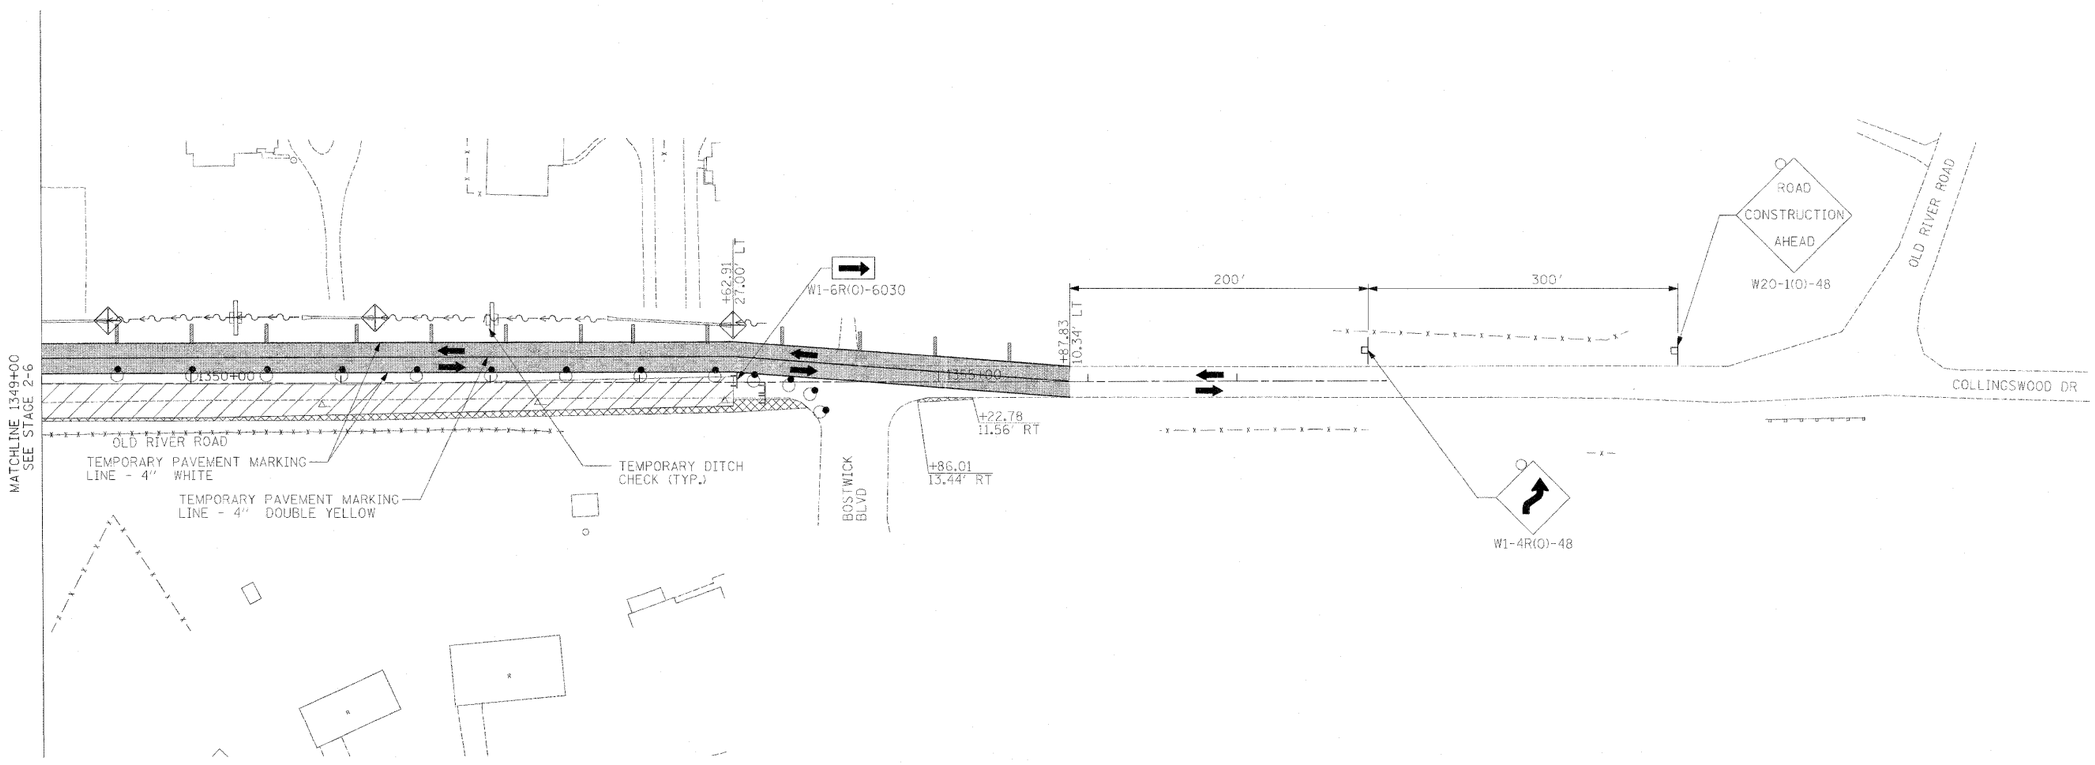

LEGEND

- EXISTING OR NEWLY CONSTRUCTED PAVEMENT USED FOR TRAFFIC
- CONSTRUCTION ZONE DURING STAGE
- DIRECTION OF TRAVEL
- TEMPORARY PAVEMENT (SEE TYPICAL SECTION FOR WIDENING)
- BARRICADE, TYPE III
- DRUM WITH STEADY BURNING LIGHT
- ARROW BOARD
- VERTICAL PANEL

USER NAME = zulkowsd	DESIGNED STS/RDT	REVISED -	
	DRAWN RDT	REVISED -	
PLOT SCALE = 50.0000 FT / IN.	CHECKED GC	REVISED -	
PLOT DATE = 2/2/2011	DATE 01-14-11	REVISED -	

STATE OF ILLINOIS
DEPARTMENT OF TRANSPORTATION

ILLINOIS ROUTE 2
SUGGESTED STAGES OF CONSTRUCTION
AND TRAFFIC CONTROL STAGE 2 – 14

SCALE: 1"=50' | SHEET NO. 160 OF 530 SHEETS | STA. 1349+00 TO STA. 1363+00

F.A.P. RTE.	SECTION	COUNTY	TOTAL SHEETS	SHEET NO.
734	77-2-2 & 77-2B-1	WINNEBAGO	530	160

CONTRACT NO. 64813

FED. ROAD DIST. NO. | ILLINOIS | FED. AID PROJECT

i:\projects\1125\segment 1\sheets\civil\Traffic Control\D264813-sht-staging2-14.dgn