LEGEND

EXISTING OR NEWLY CONSTRUCTED PAVEMENT USED FOR TRAFFIC

CONSTRUCTION ZONE DURING STAGE

DIRECTION OF TRAVEL

TEMPORARY PAVEMENT (SEE TYPICAL SECTION FOR WIDENING)

BARRICADE, TYPE III

DRUM WITH STEADY BURNING LIGHT

ARROW BOARD

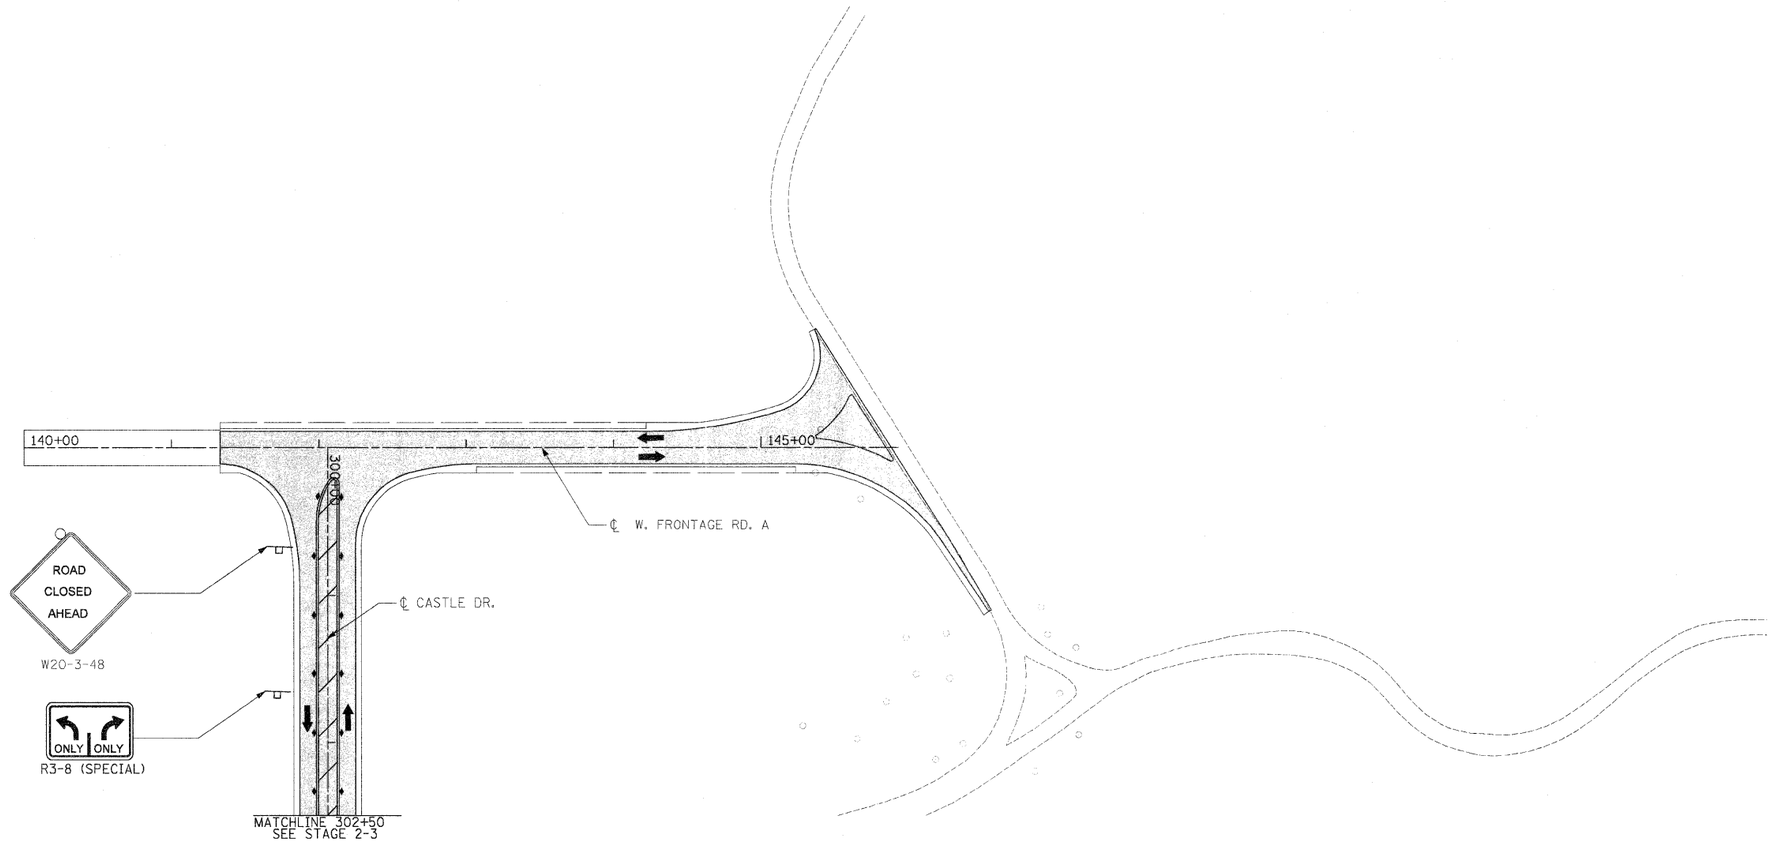

USER NAME = sharpsd	DESIGNED STS/RDT	REVISED -	
	DRAWN RDT	REVISED -	
PLOT SCALE = 50.0000 FT / IN.	CHECKED GC	REVISED -	
PLOT DATE = 4/4/2011	DATE 01-14-11	REVISED -	

STATE OF ILLINOIS
DEPARTMENT OF TRANSPORTATION

ILLINOIS ROUTE 2
SUGGESTED STAGES OF CONSTRUCTION AND TRAFFIC CONTROL STAGE 2–19

SCALE: 1"=50' | SHEET NO. 165 OF 530 SHEETS | STA. 300+00 TO STA. 302+50

F.A.P. RTE.	SECTION	COUNTY	TOTAL SHEETS	SHEET NO.
734	77-2-2 & 77-2B-1	WINNEBAGO	530	165
		CONTRACT NO. 64813		
FED. ROAD DIST. NO.	ILLINOIS	FED. AID PROJECT		

c:\projects\122\segment 1\sheets\stus\1\graphics\stus102861\stagingpl_19.dgn