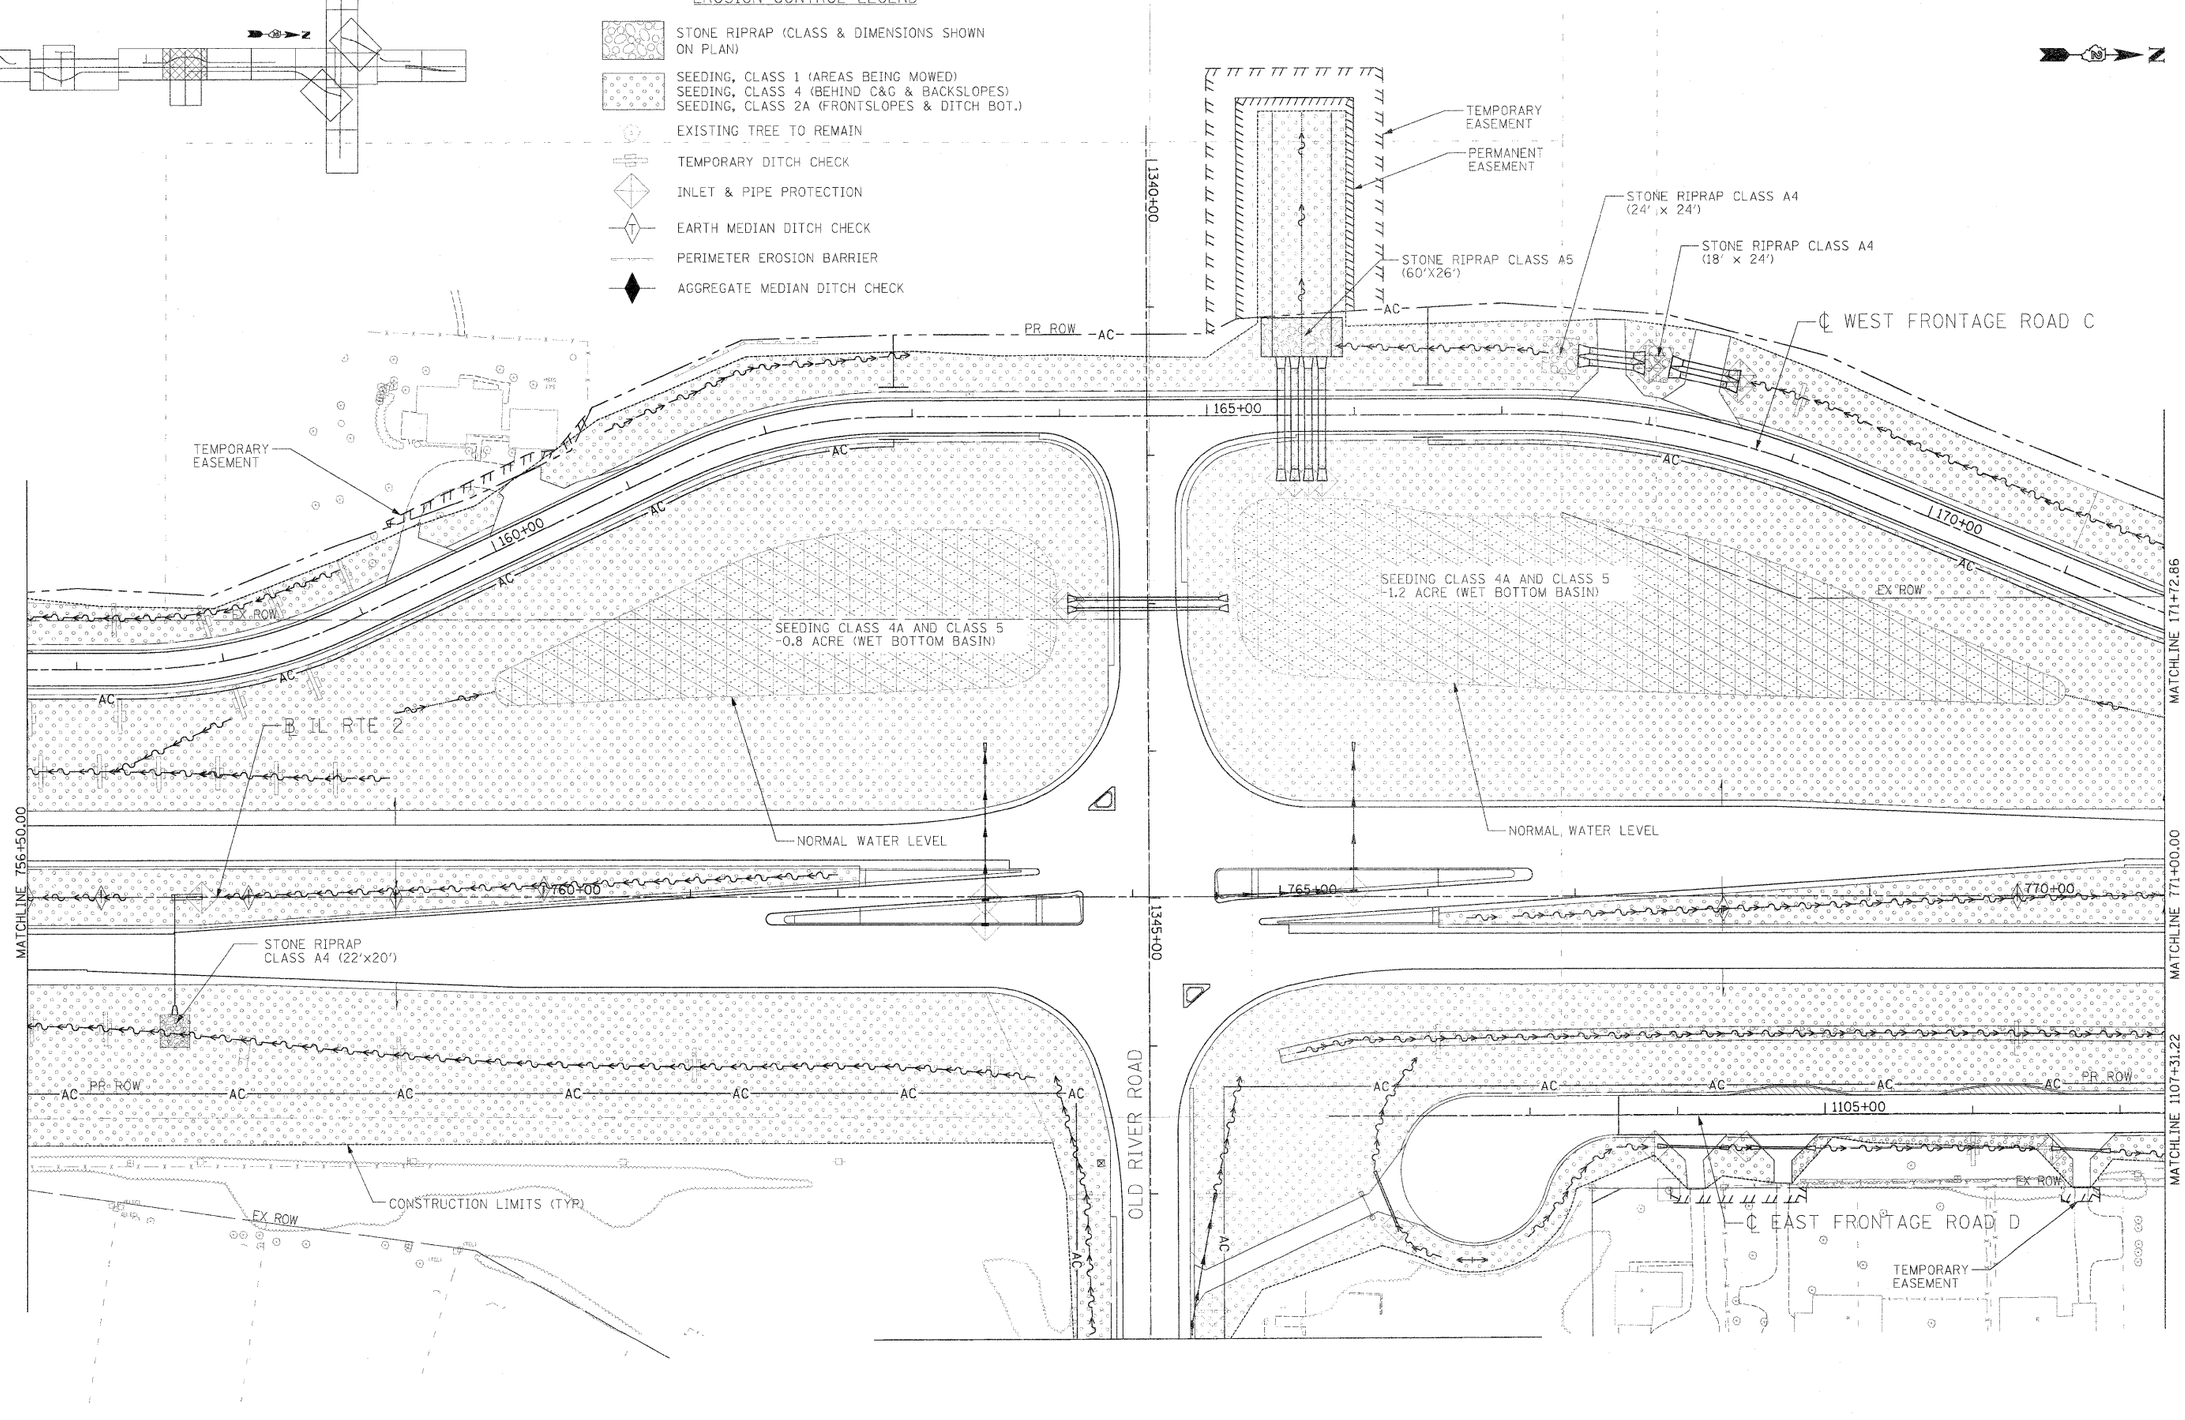

USER NAME = thompard	DESIGNED STS/GC	REVISED	
	DRAWN RDT	REVISED	
PLOT SCALE = 50.0000 FT / IN.	CHECKED GC	REVISED	
PLOT DATE = 4/7/2011	DATE 01-14-11	REVISED	

STATE OF ILLINOIS
DEPARTMENT OF TRANSPORTATION

ILLINOIS ROUTE 2
EROSION CONTROL PLAN 6
STA 756+50 TO 771+00

SCALE: 1"=50' | SHEET NO. 174 OF 530 SHEETS | STA. | TO STA.

F.A.P. RTE.	SECTION	COUNTY	TOTAL SHEETS	SHEET NO.
734	77-2-2 & 77-2B-1	WINNEBAGO	530	174

CONTRACT NO. 64813

FED. ROAD DIST. NO. | ILLINOIS | FED. AID PROJECT