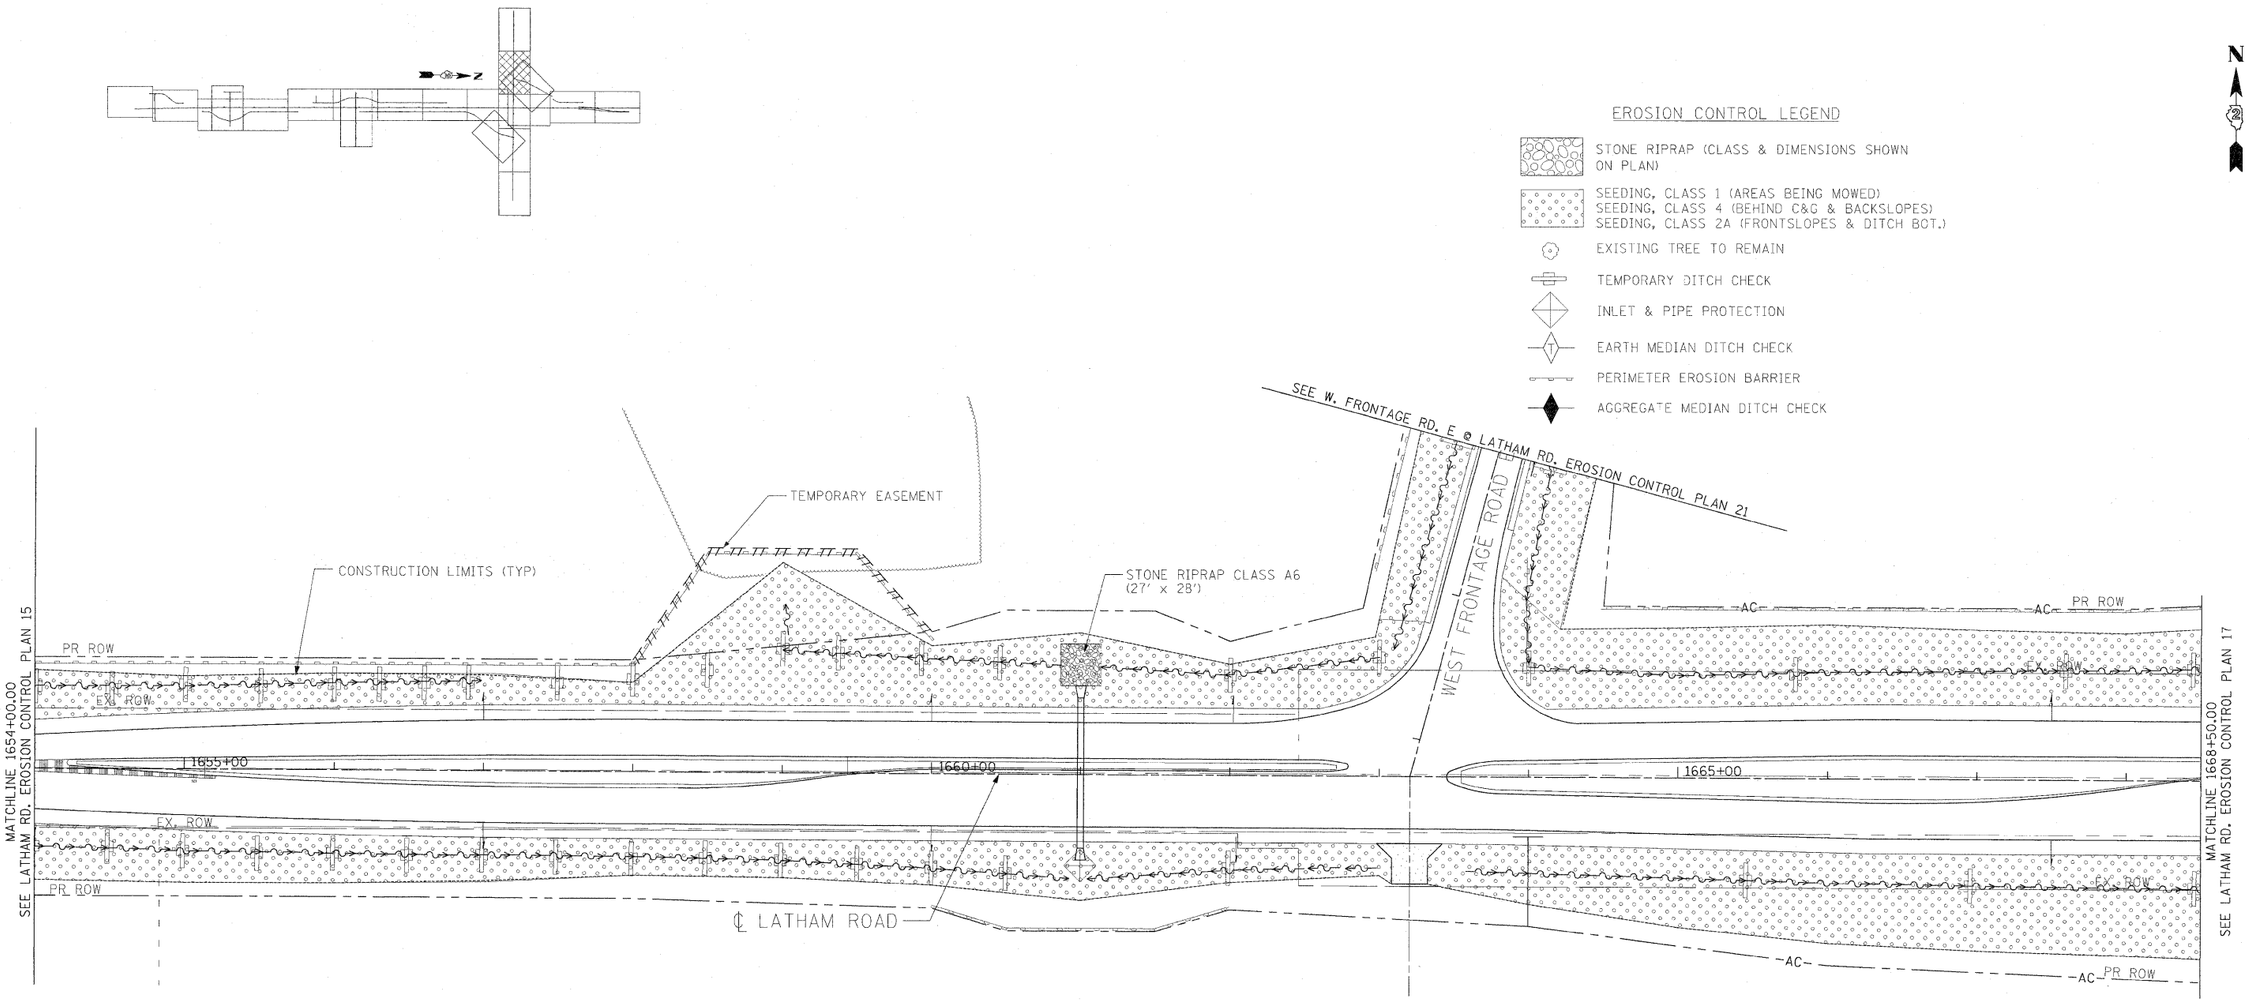

USER NAME = zulkowsd	DESIGNED STS/GC	REVISED -	STATE OF ILLINOIS DEPARTMENT OF TRANSPORTATION	ILLINOIS ROUTE 2 EROSION CONTROL PLAN 16 LATHAM RD STA 1654+00 TO STA 1668+50	F.A.P. RTE.	SECTION	COUNTY	TOTAL SHEETS	SHEET NO.
	DRAWN RDT	REVISED -			734	77-2-2 & 77-2B-1	WINNEBAGO	530	184
PLOT SCALE = 50.0001 FT / IN.	CHECKED GC	REVISED -					CONTRACT NO. 64813		
PLOT DATE = 2/2/2011	DATE 01-14-11	REVISED -		SCALE: 1"=50' SHEET NO. 184 OF 530 SHEETS STA. TO STA.	FED. ROAD DIST. NO.	ILLINOIS	FED. AID PROJECT		