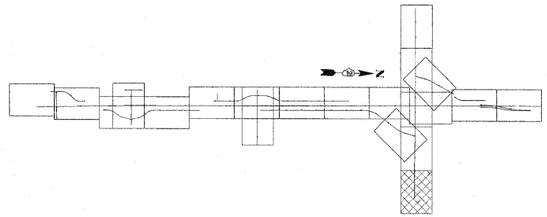

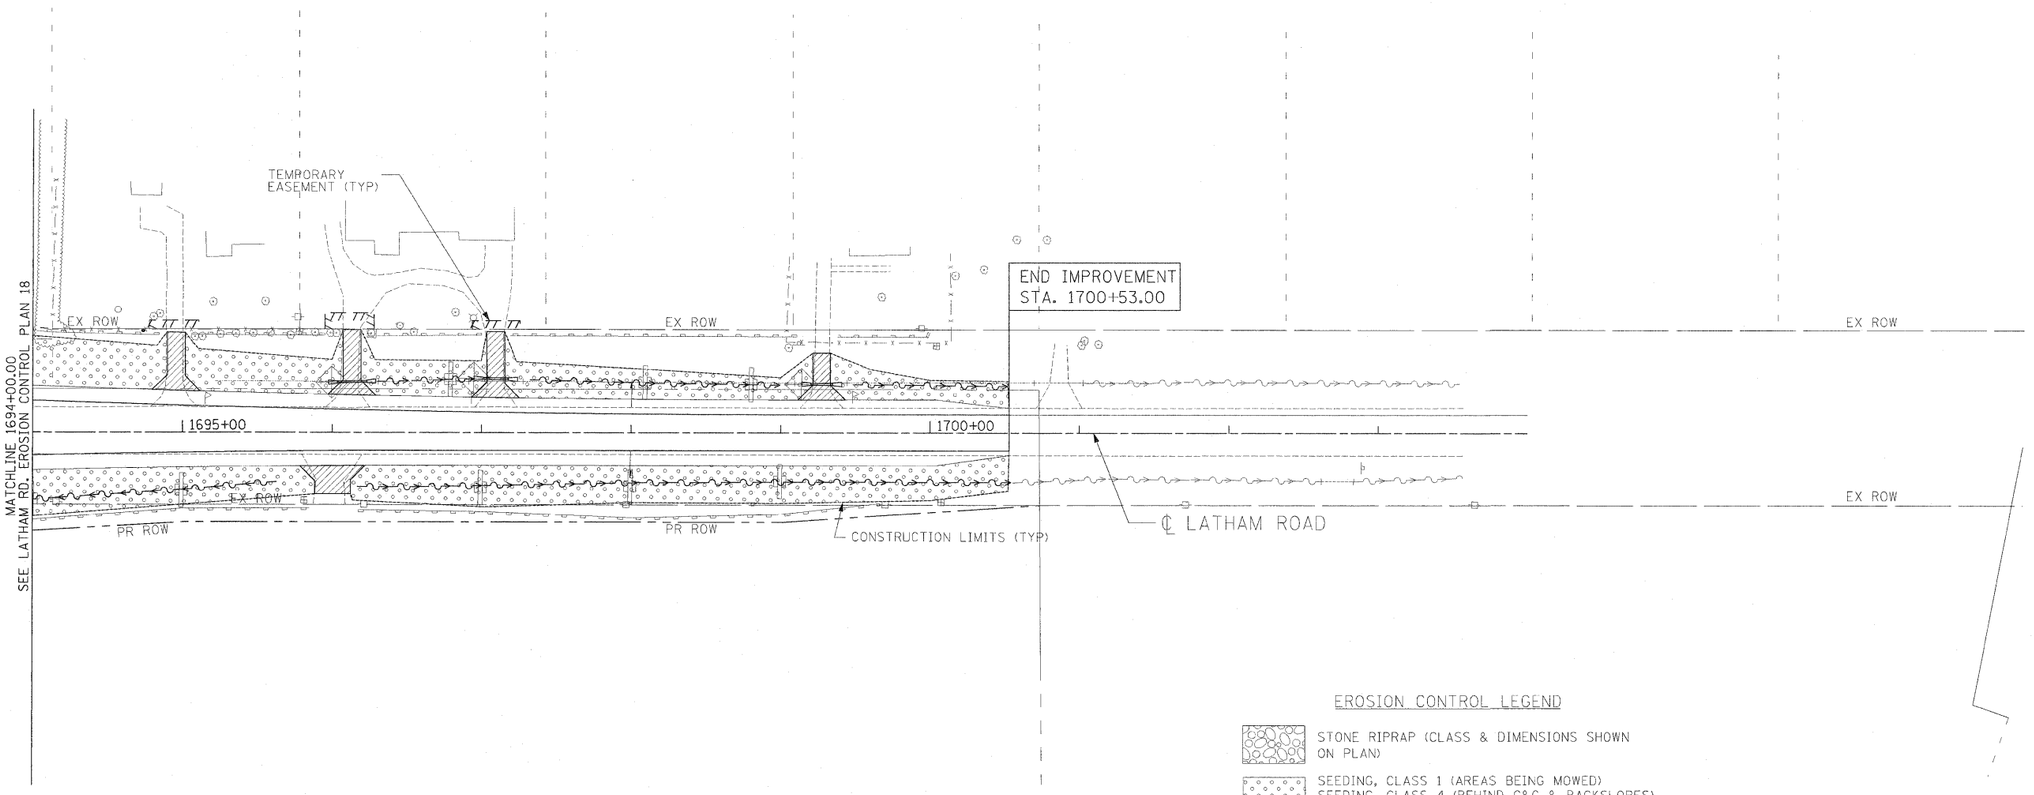

EROSION CONTROL LEGEND

- STONE RIPRAP (CLASS & DIMENSIONS SHOWN ON PLAN)
- SEEDING, CLASS 1 (AREAS BEING MOWED)
  SEEDING, CLASS 4 (BEHIND C&G & BACKSLOPES)
  SEEDING, CLASS 2A (FRONTSLOPES & DITCH BOT.)
- EXISTING TREE TO REMAIN
- TEMPORARY DITCH CHECK
- INLET & PIPE PROTECTION
- EARTH MEDIAN DITCH CHECK
- PERIMETER EROSION BARRIER
- AGGREGATE MEDIAN DITCH CHECK

USER NAME = zulkowsd	DESIGNED STS/GC	REVISED -
	DRAWN RDT	REVISED -
PLOT SCALE = 50.0000 FT / IN.	CHECKED GC	REVISED -
PLOT DATE = 2/2/2011	DATE 01-14-11	REVISED -

STATE OF ILLINOIS
DEPARTMENT OF TRANSPORTATION

ILLINOIS ROUTE 2
EROSION CONTROL PLAN 19
LATHAM RD STA 1694+00 TO STA 1700+53

SCALE: 1"=50' | SHEET NO. 187 OF 530 SHEETS | STA. | TO STA.

F.A.P. RTE.	SECTION	COUNTY	TOTAL SHEETS	SHEET NO.
734	77-2-2 & 77-2B-1	WINNEBAGO	530	187
		CONTRACT NO. 64813		
FED. ROAD DIST. NO.	ILLINOIS	FED. AID PROJECT		

d:\geo_eesa\11254\segment 1\sheets\civil\Erosion Control Sheets\D264813-sht-erosion-1r-19.dgn