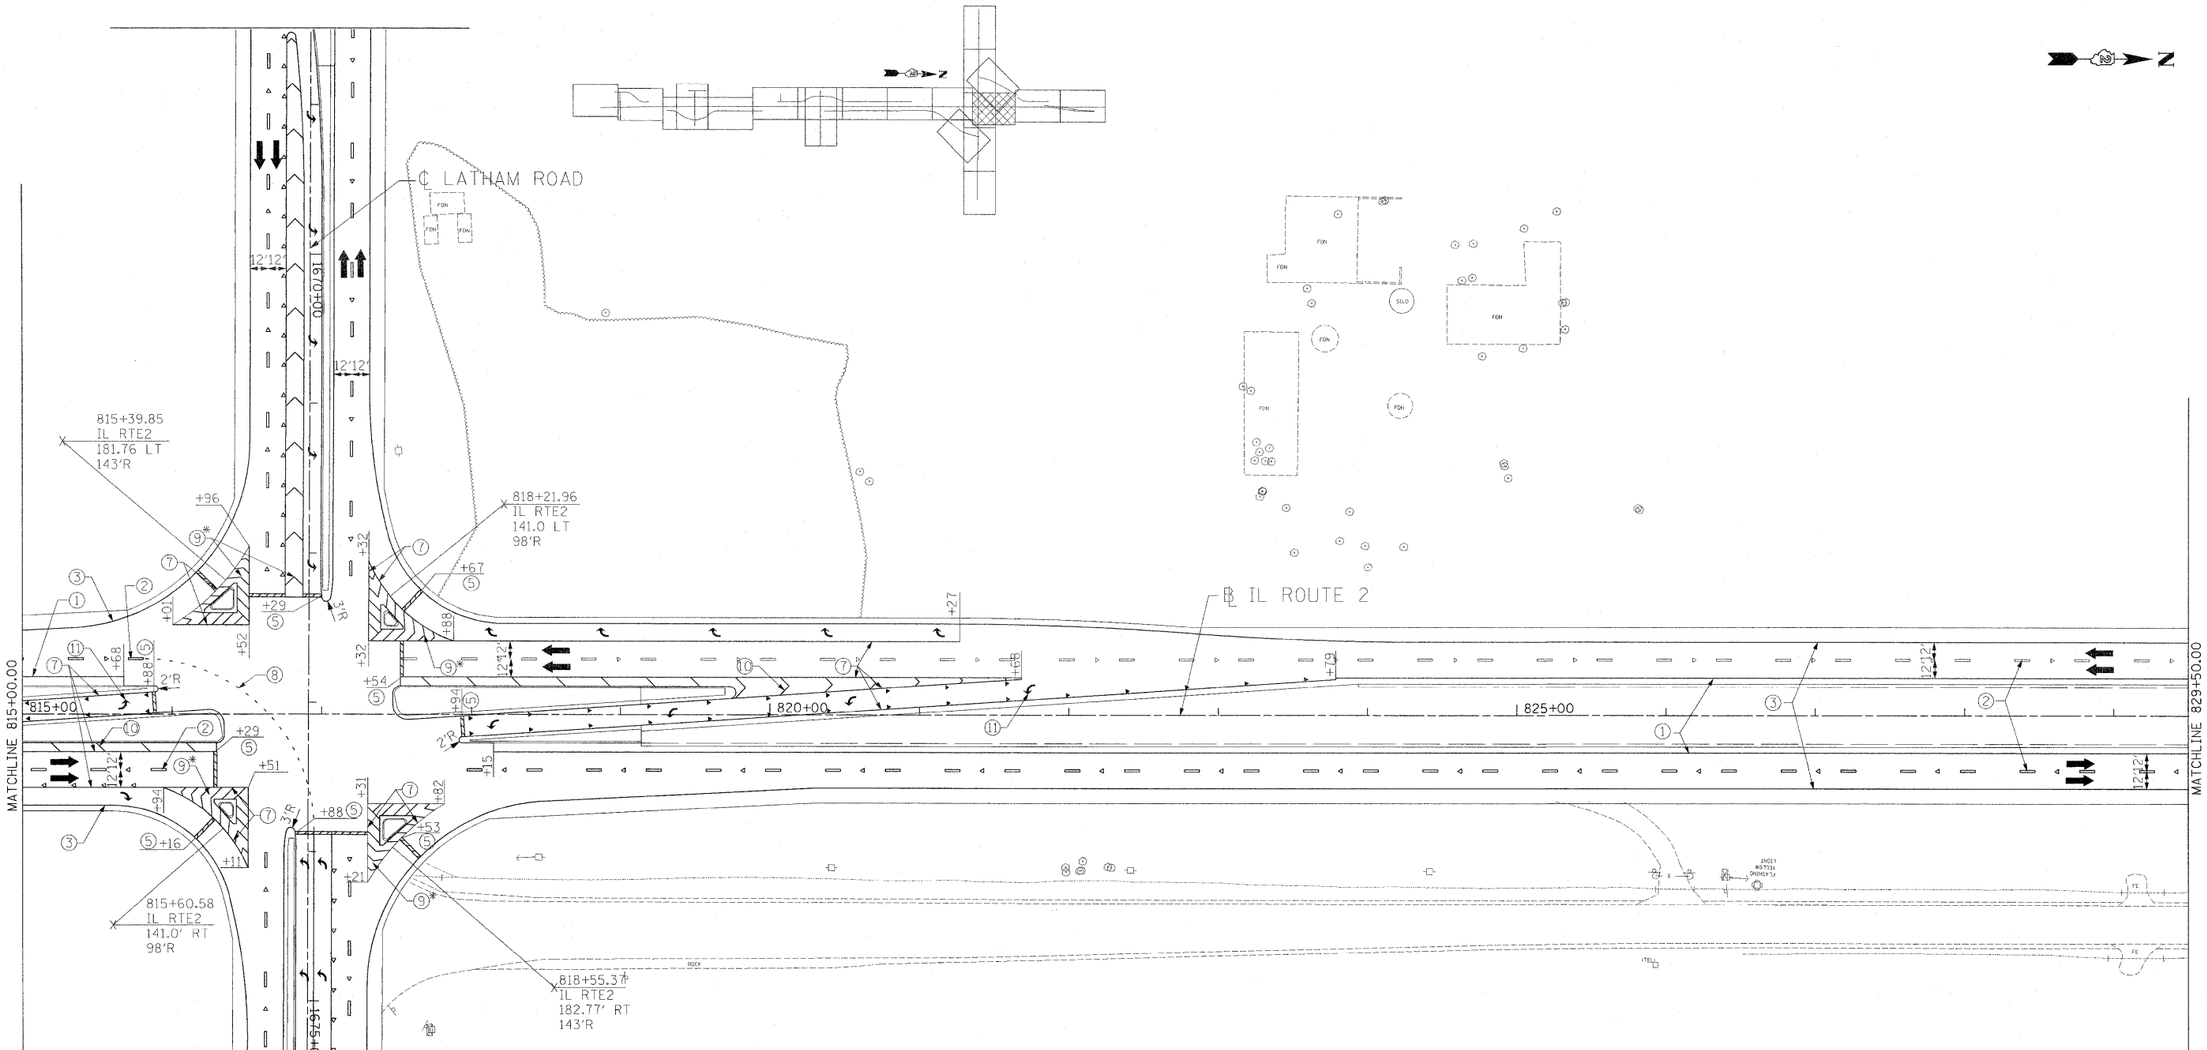

PAVEMENT MARKING LEGEND

1. 4" YELLOW SOLID
2. 6" WHITE SKIP DASH — 10' 30' 10'
3. 4" WHITE SOLID
4. 4" DOUBLE YELLOW
5. 24" WHITE STOP BAR
6. 4" YELLOW SKIP DASH — 10' 30' 10'
7. 8" WHITE SOLID
8. 8" WHITE SKIP DASH — 2' 8' 2'
9. * 12" WHITE DIAGONAL (20' c-c) — 20' 45°
   * SPA. @ 6' c-c
10. 12" YELLOW DIAGONAL (30' c-c) — 30' 45°
11. ARROWS — 80' ARROW 8' ARROW

DIRECTION OF TRAVEL

TWO-WAY AMBER MARKER

ONE-WAY AMBER MARKER

ONE-WAY CRYSTAL MARKER

RRPM RAISED REFLECTIVE PAVEMENT MARKER

NOTES:

1. ALL RAISED REFLECTIVE PAVEMENT MARKERS SHALL BE SPACED AT 80' CENTERS UNLESS OTHERWISE NOTED. (40' CENTERS AT MEDIANS)
2. FOR ALL PAINTED ISLANDS, SEE DISTRICT STD. 93.4
3. FOR ALL PAINTED MEDIANS, SEE DISTRICT STD. 41.1
4. FOR STANDARD SPACING & LOCATION OF RAISED REFLECTIVE PAVEMENT MARKERS, SEE IDOT HIGHWAY STD. 781001
5. CENTERLINE PAVEMENT MARKING ON FRONTAGE ROADS IS SHOWN FOR INFORMATION ONLY. PAVEMENT MARKING FOR THE CENTERLINE SHALL BE DETERMINED IN THE FIELD.
6. ALL PAVEMENT MARKINGS MATERIAL SHALL BE AS SHOWN ON DISTRICT STD. 41.1

USER NAME = zulkowsd	DESIGNED STS/GC	REVISED -	
	DRAWN RDT	REVISED -	
PLOT SCALE = 50.0000 FT / IN.	CHECKED GC	REVISED -	
PLOT DATE = 2/2/2011	DATE 01-14-11	REVISED -	

STATE OF ILLINOIS
DEPARTMENT OF TRANSPORTATION

ILLINOIS ROUTE 2
PAVEMENT MARKING 10
STA 815+00.00 TO 829+50.00

SCALE: 1"=50' | SHEET NO. 220 OF 530 SHEETS | STA. | TO STA.

F.A.P. RTE.	SECTION	COUNTY	TOTAL SHEETS	SHEET NO.
734	77-2-2 & 77-2B-1	WINNEBAGO	530	220
		CONTRACT NO. 64813		
FED. ROAD DIST. NO.	ILLINOIS	FED. AID PROJECT		

j:\proj\sts\j1254\segment 1\sheets\civil\Pavement Marking\02648132-sht-pmk-ml-10.dgn