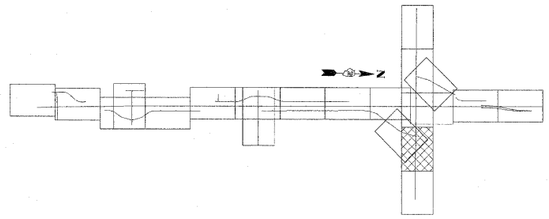

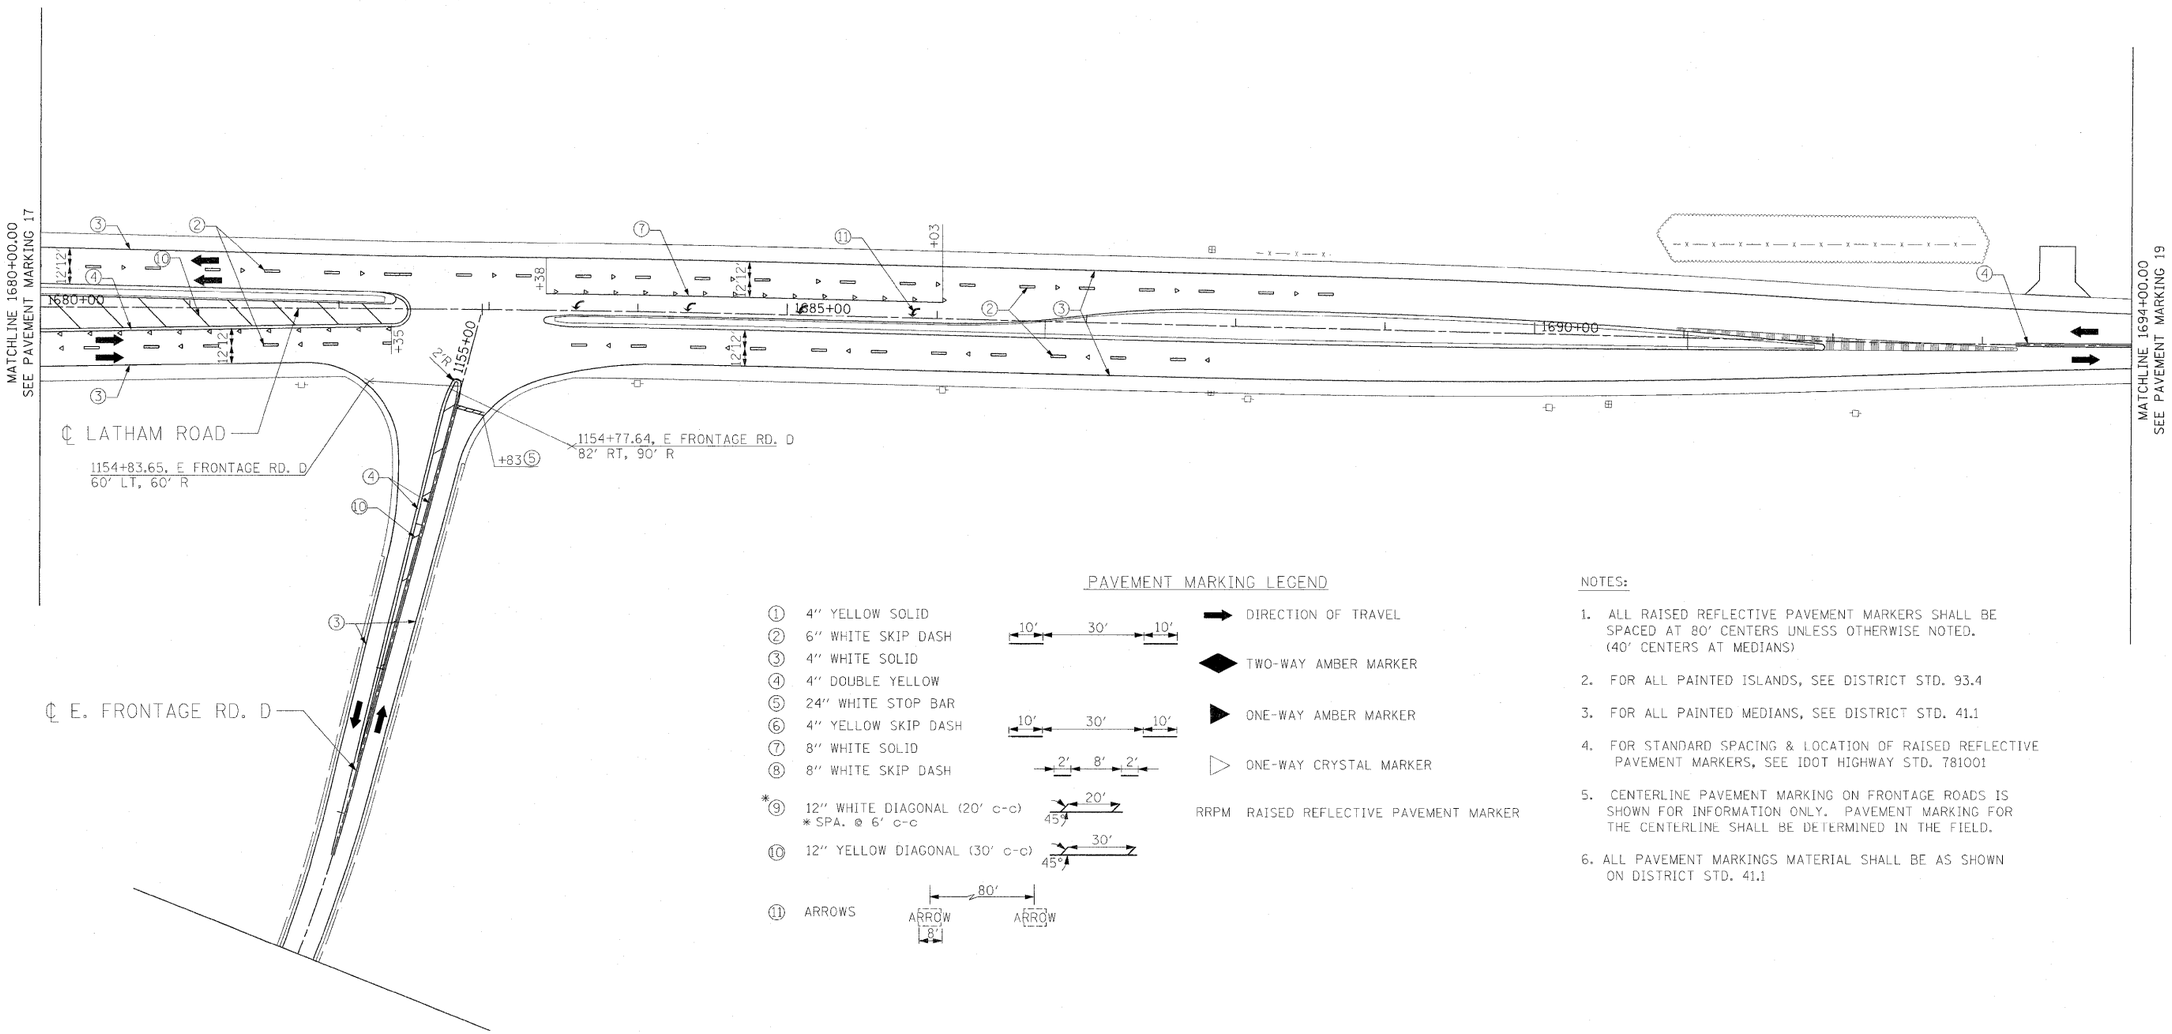


NOTES:

1. ALL RAISED REFLECTIVE PAVEMENT MARKERS SHALL BE SPACED AT 80' CENTERS UNLESS OTHERWISE NOTED. (40' CENTERS AT MEDIANS)
2. FOR ALL PAINTED ISLANDS, SEE DISTRICT STD. 93.4
3. FOR ALL PAINTED MEDIANS, SEE DISTRICT STD. 41.1
4. FOR STANDARD SPACING & LOCATION OF RAISED REFLECTIVE PAVEMENT MARKERS, SEE IDOT HIGHWAY STD. 781001
5. CENTERLINE PAVEMENT MARKING ON FRONTAGE ROADS IS SHOWN FOR INFORMATION ONLY. PAVEMENT MARKING FOR THE CENTERLINE SHALL BE DETERMINED IN THE FIELD.
6. ALL PAVEMENT MARKINGS MATERIAL SHALL BE AS SHOWN ON DISTRICT STD. 41.1

| | | | |
|---|---|---|---|
| USER NAME = zulkowsd | DESIGNED STS/GC | REVISED - | |
| | DRAWN RDT | REVISED - | |
| PLOT SCALE = 50.0000 FT / IN. | CHECKED GC | REVISED - | |
| PLOT DATE = 2/2/2011 | DATE 01-14-11 | REVISED - | |

**STATE OF ILLINOIS**
**DEPARTMENT OF TRANSPORTATION**

ILLINOIS ROUTE 2
PAVEMENT MARKING 18
LATHAM ROAD STA 1680+00 TO STA 1694+00

SCALE: 1"=50' | SHEET NO. 228 OF 530 SHEETS | STA. | TO STA.

| F.A.P. RTE. | SECTION | COUNTY | TOTAL SHEETS | SHEET NO. |
|---|---|---|---|---|
| 734 | 77-2-2 & 77-2B-1 | WINNEBAGO | 530 | 228 |

CONTRACT NO. 64813

FED. ROAD DIST. NO. | ILLINOIS | FED. AID PROJECT

U:\pr-sheets\IDOT\Pavement Markings\064813-sht.pmk.1-18.dgn