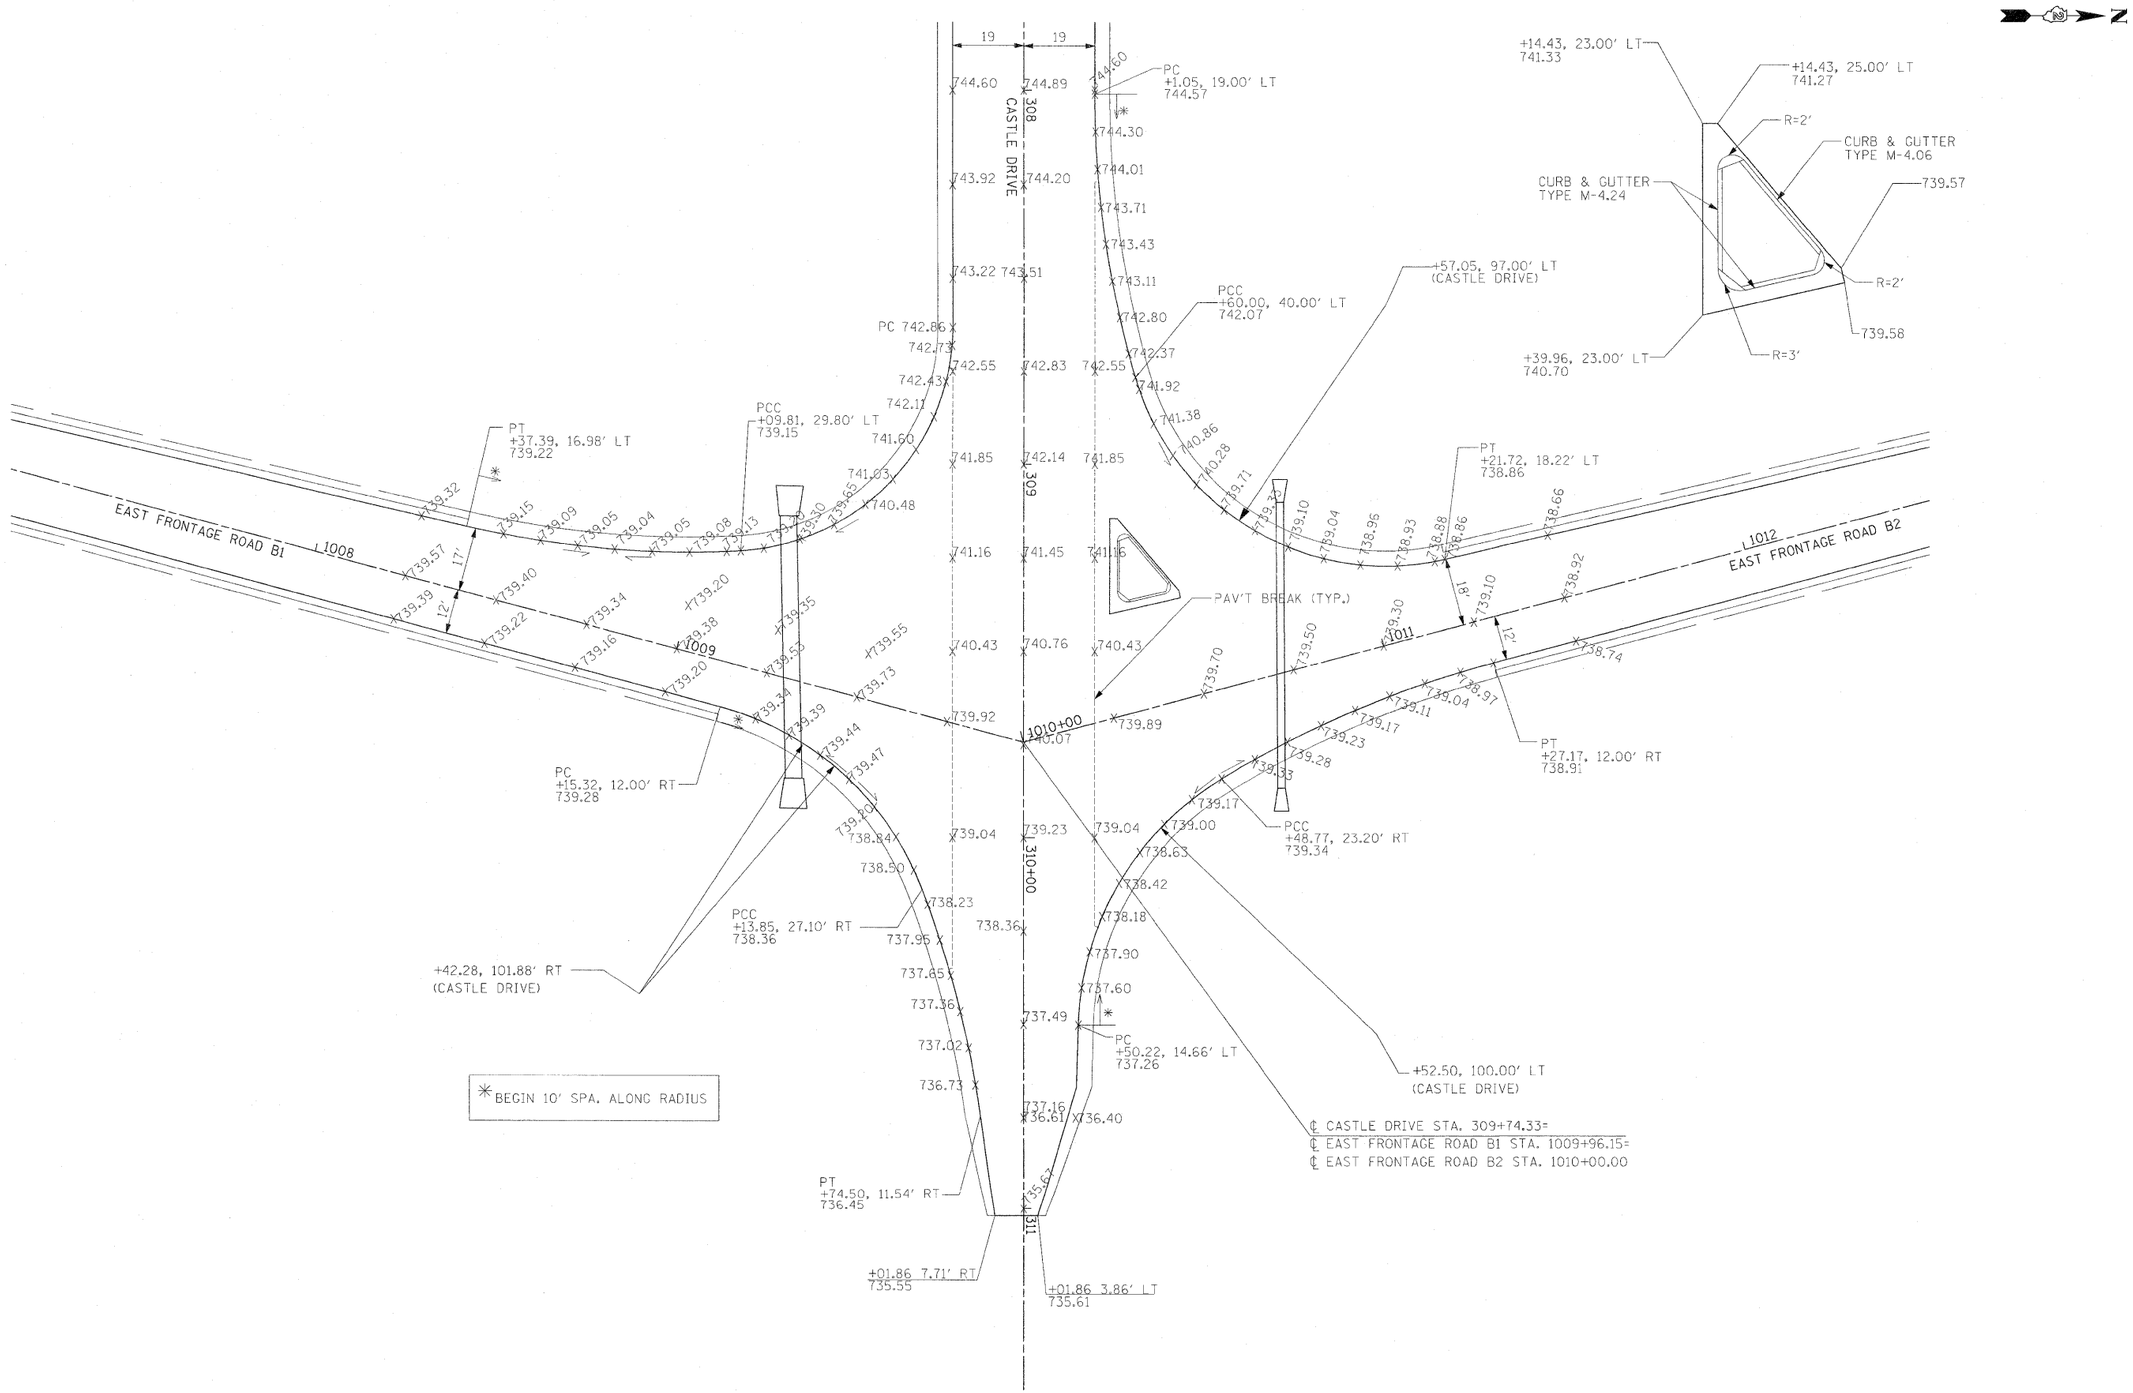

USER NAME = zulkowsd	DESIGNED RDT	REVISED -	
	DRAWN RDT	REVISED -	
PLOT SCALE = 20.0000 FT / IN.	CHECKED GC	REVISED -	
PLOT DATE = 2/2/2011	DATE 01-14-11	REVISED -	

STATE OF ILLINOIS
DEPARTMENT OF TRANSPORTATION

ILLINOIS ROUTE 2
INTERSECTION DETAIL 5
CASTLE DRIVE AT EAST FRONTAGE ROAD

SCALE: | SHEET NO. 239 OF 530 SHEETS | STA. | TO STA.

F.A.P. RTE.	SECTION	COUNTY	TOTAL SHEETS	SHEET NO.
734	77-2-2 & 77-2B-1	WINNEBAGO	530	239

CONTRACT NO. 64813

FED. ROAD DIST. NO. | ILLINOIS | FED. AID PROJECT

i:\proj\cots\11254\segment 1\sheets\civil\Pavement Details\D264813-sht-intersec-MGA-3.dgn