*BEGIN 10' SPA. ALONG RADIUS

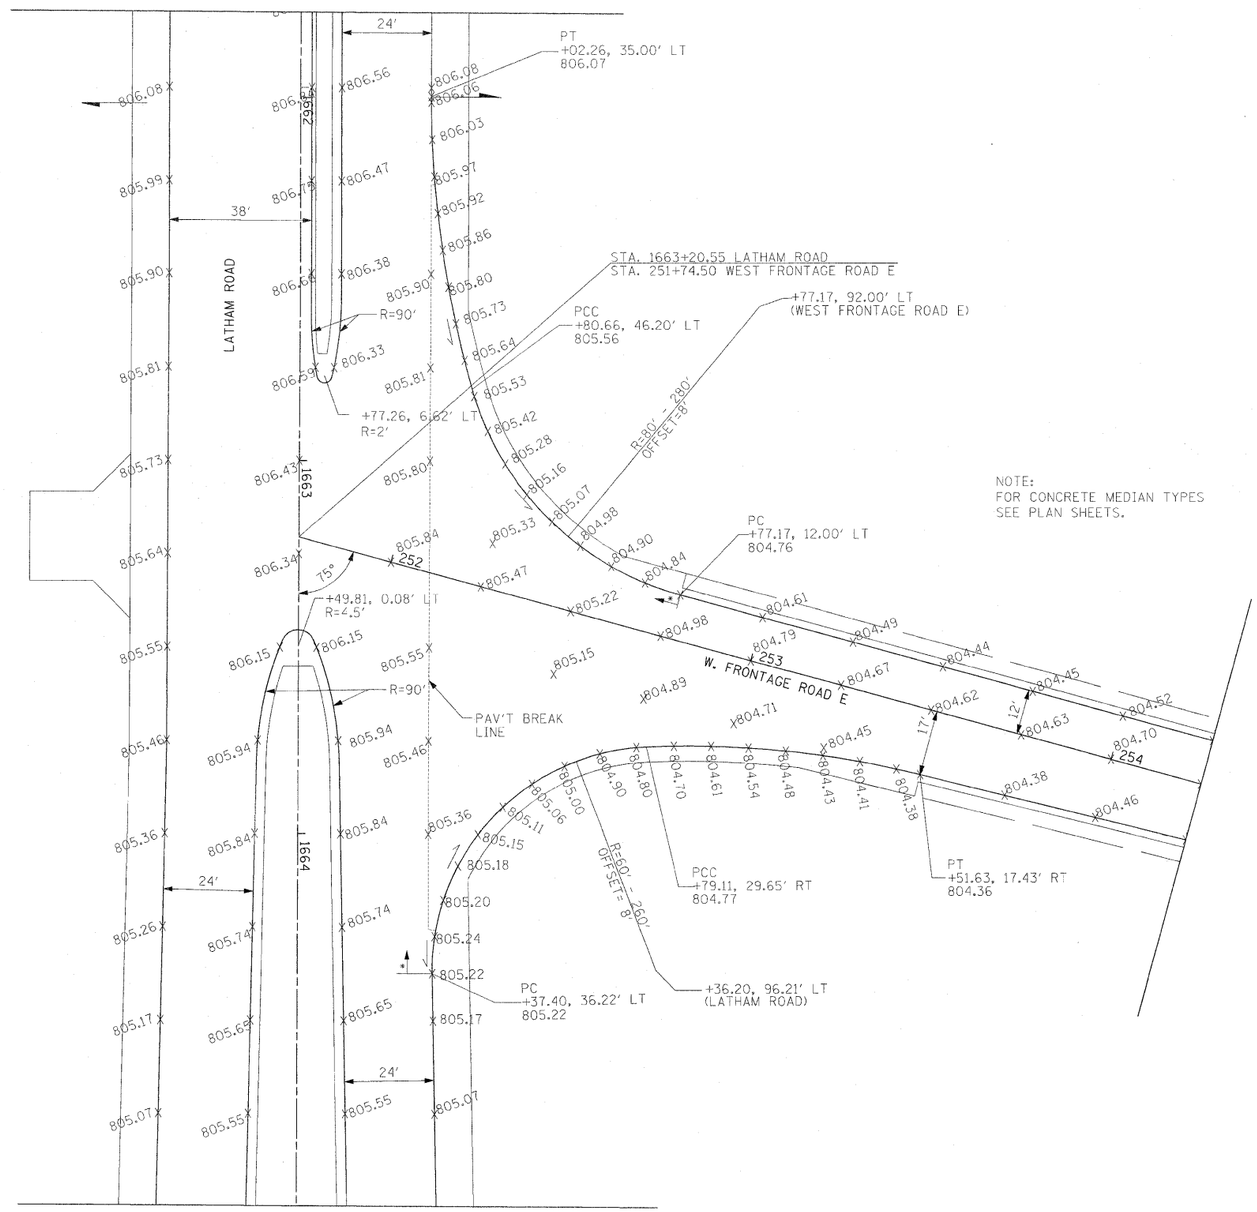

NOTE:
FOR CONCRETE MEDIAN TYPES
SEE PLAN SHEETS.

USER NAME = zulkowsd	DESIGNED STS/GC	REVISED -	
	DRAWN RDT	REVISED -	
PLOT SCALE = 20.0000 FT / IN.	CHECKED GC	REVISED -	
PLOT DATE = 2/2/2011	DATE 01-14-11	REVISED -	

STATE OF ILLINOIS
DEPARTMENT OF TRANSPORTATION

ILLINOIS ROUTE 2
INTERSECTION DETAIL B
LATHAM RD AT WEST FRONTAGE ROAD

SCALE: 1" = 20' | SHEET NO. 242 OF 530 SHEETS | STA. | TO STA.

F.A.P. RTE.	SECTION	COUNTY	TOTAL SHEETS	SHEET NO.
734	77-2-2 & 77-2B-1	WINNEBAGO	530	242
		CONTRACT NO. 64813		
FED. ROAD DIST. NO.	ILLINOIS	FED. AID PROJECT		

j:\projects\11294\segment 1\sheets\civil\Pavement Details\D264813-ent-intersec-1r-1dbn