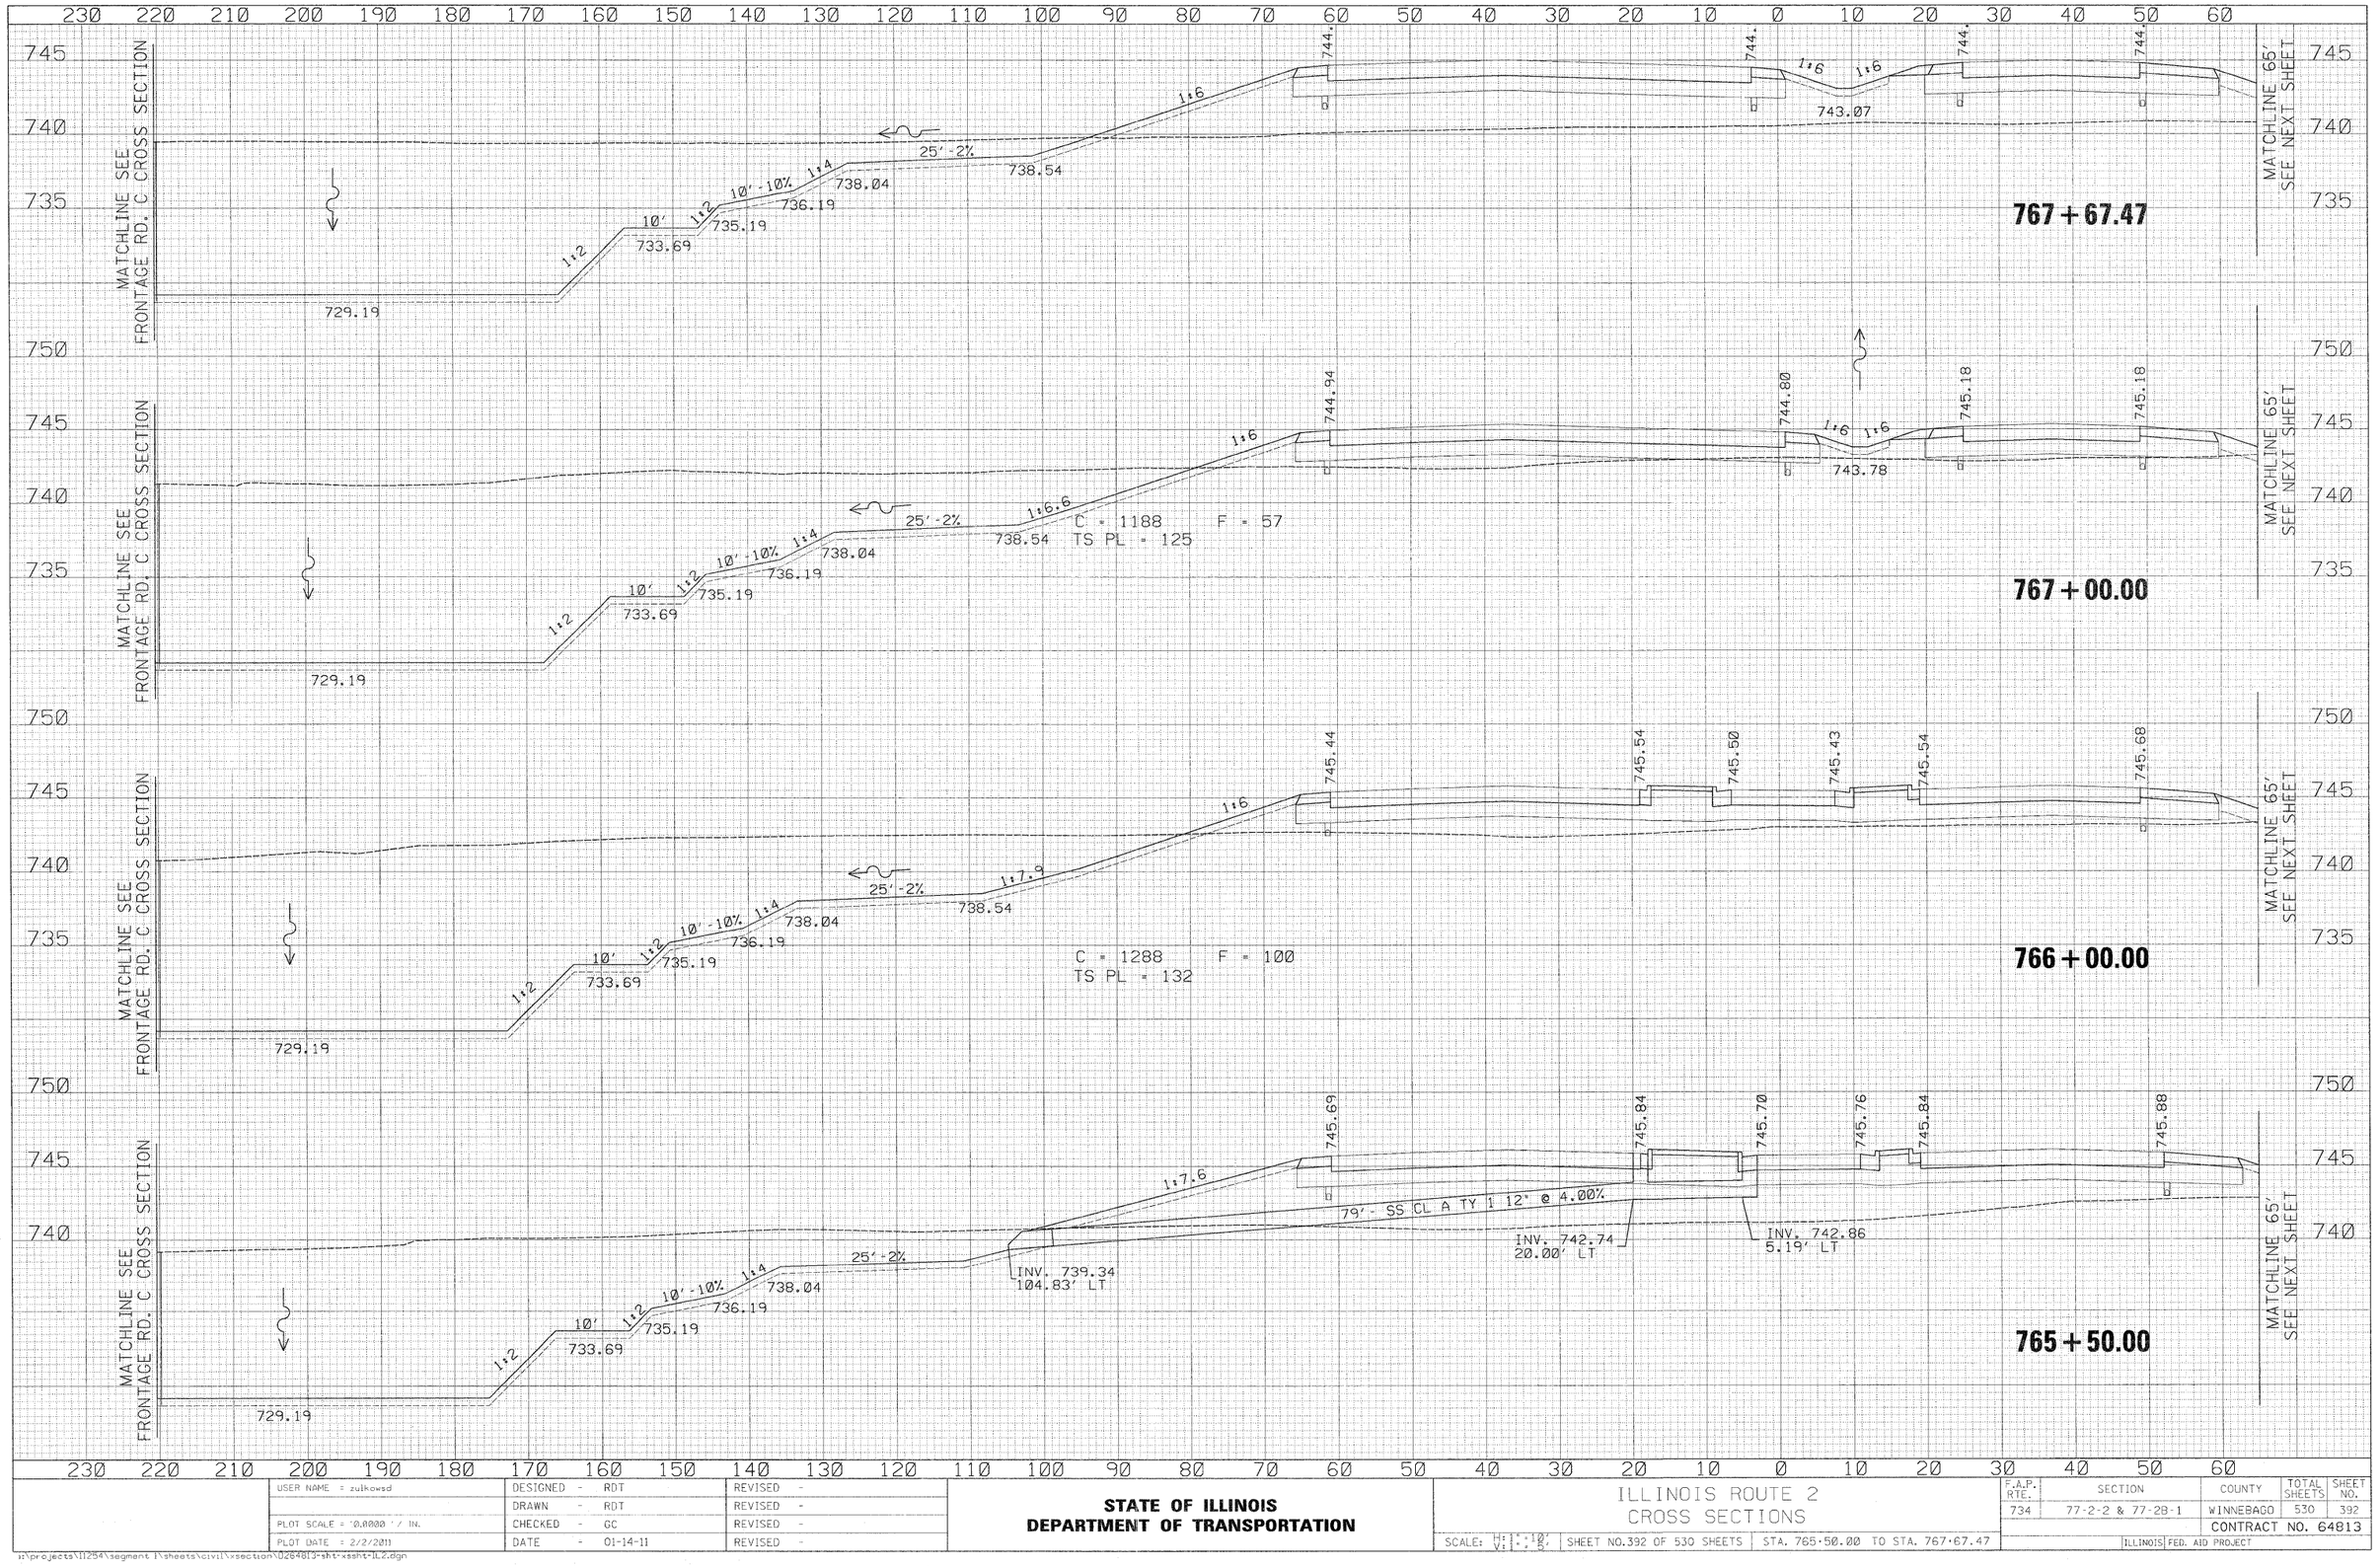

USER NAME = zulkowsd	DESIGNED - RDT	REVISED -	
	DRAWN - RDT	REVISED -	
PLOT SCALE = '0.0000 ' / IN.	CHECKED - GC	REVISED -	
PLOT DATE = 2/2/2011	DATE - 01-14-11	REVISED -	

STATE OF ILLINOIS
DEPARTMENT OF TRANSPORTATION

ILLINOIS ROUTE 2
CROSS SECTIONS

SCALE: H: 1"=10' V: 1"=5' | SHEET NO.392 OF 530 SHEETS | STA. 765+50.00 TO STA. 767+67.47

F.A.P. RTE.	SECTION	COUNTY	TOTAL SHEETS	SHEET NO.
734	77-2-2 & 77-28-1	WINNEBAGO	530	392
		CONTRACT NO. 64813		
	ILLINOIS FED. AID PROJECT			

I:\projects\11254\segment 1\sheets\civil\xsection\D2648I3-sht-xssht-IL2.dgn