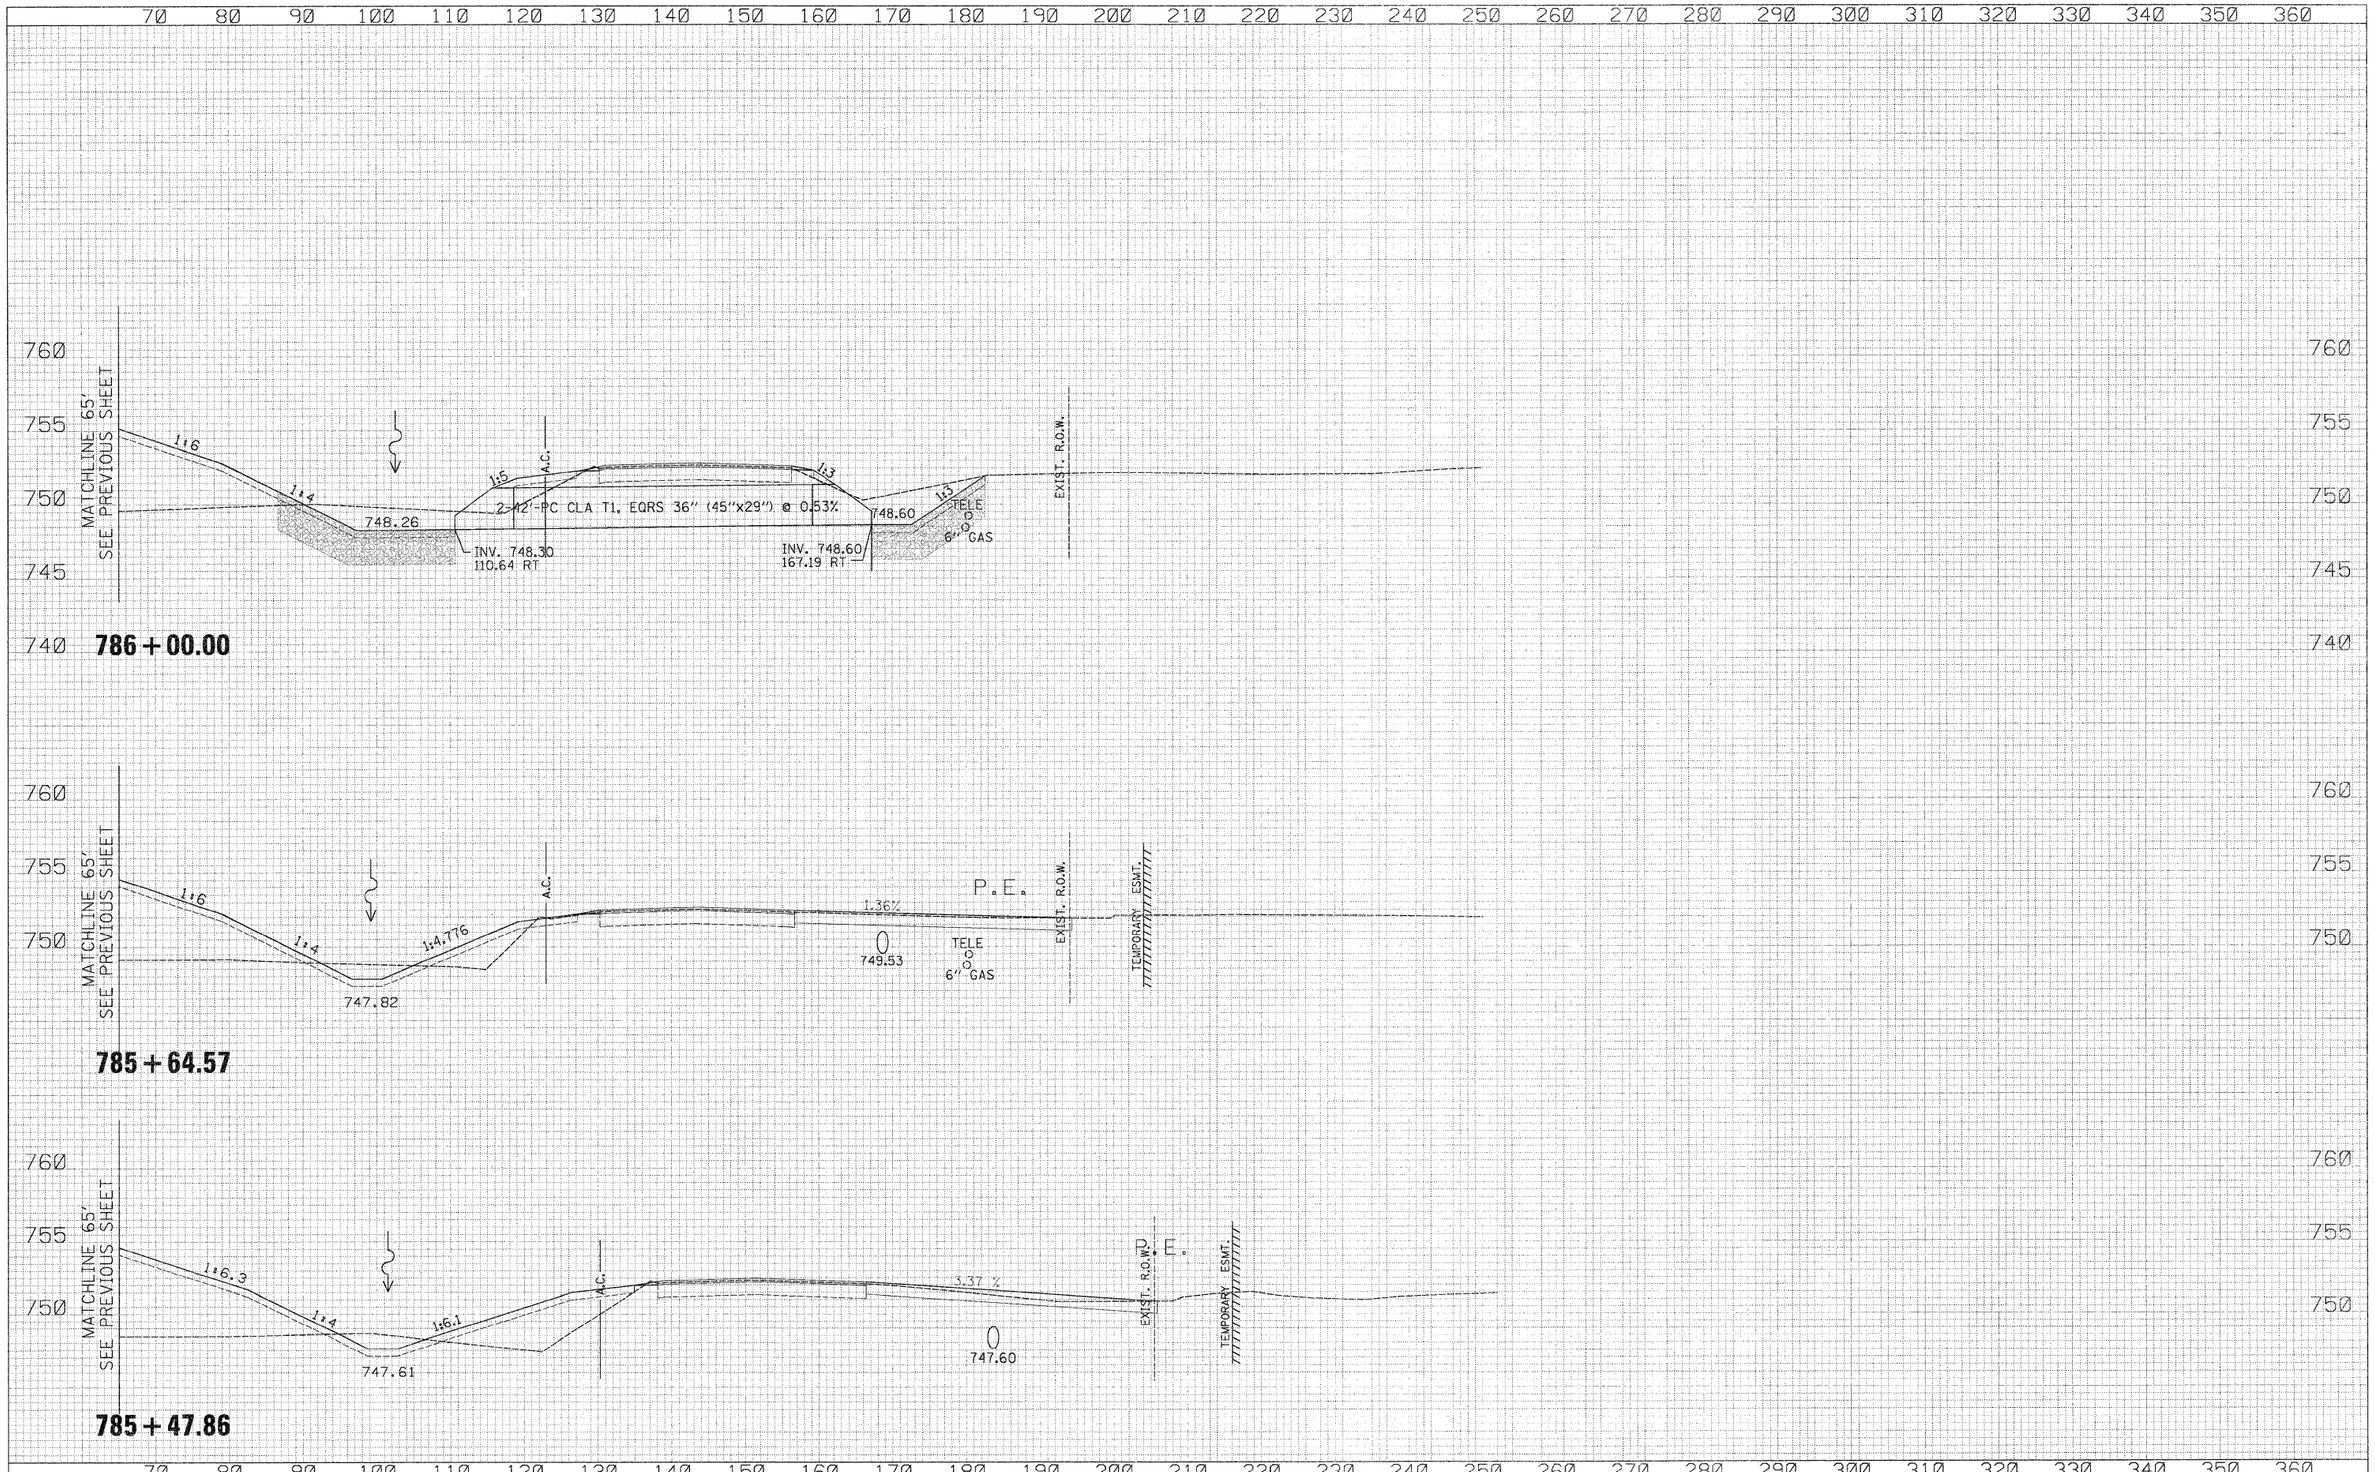

USER NAME = thompsrd	DESIGNED - RDT	REVISED -	
	DRAWN - RDT	REVISED -	
PLOT SCALE = 12.2900 ' / IN.	CHECKED - GC	REVISED -	
PLOT DATE = 4/4/2011	DATE - 01-14-11	REVISED -	

STATE OF ILLINOIS
DEPARTMENT OF TRANSPORTATION

ILLINOIS ROUTE 2
CROSS SECTIONS

SCALE: H: 1" = 10' V: 1" = 10' | SHEET NO. 415 OF 530 SHEETS | STA. 785+47.86 TO STA. 786+00.00

F.A.P. RTE.	SECTION	COUNTY	TOTAL SHEETS	SHEET NO.
734	77-2-2 & 77-2B-1	WINNEBAGO	530	415
		CONTRACT NO. 64813		
		ILLINOIS FED. AID PROJECT		

FINAL SURVEY NOTE BOOK — DATE — BY — SURVEYED — PLOTTED — TEMPLATE — AREAS — AREAS CHECKED — NO.

ORIGINAL SURVEY — SURVEYED — PLOTTED — TEMPLATE — AREAS — AREAS CHECKED — NOTE BOOK — NO.

I:\projects\12264\Segment 1\sheets\Civil\xsection\02b4801-fahr-xsect-IL2.dgn