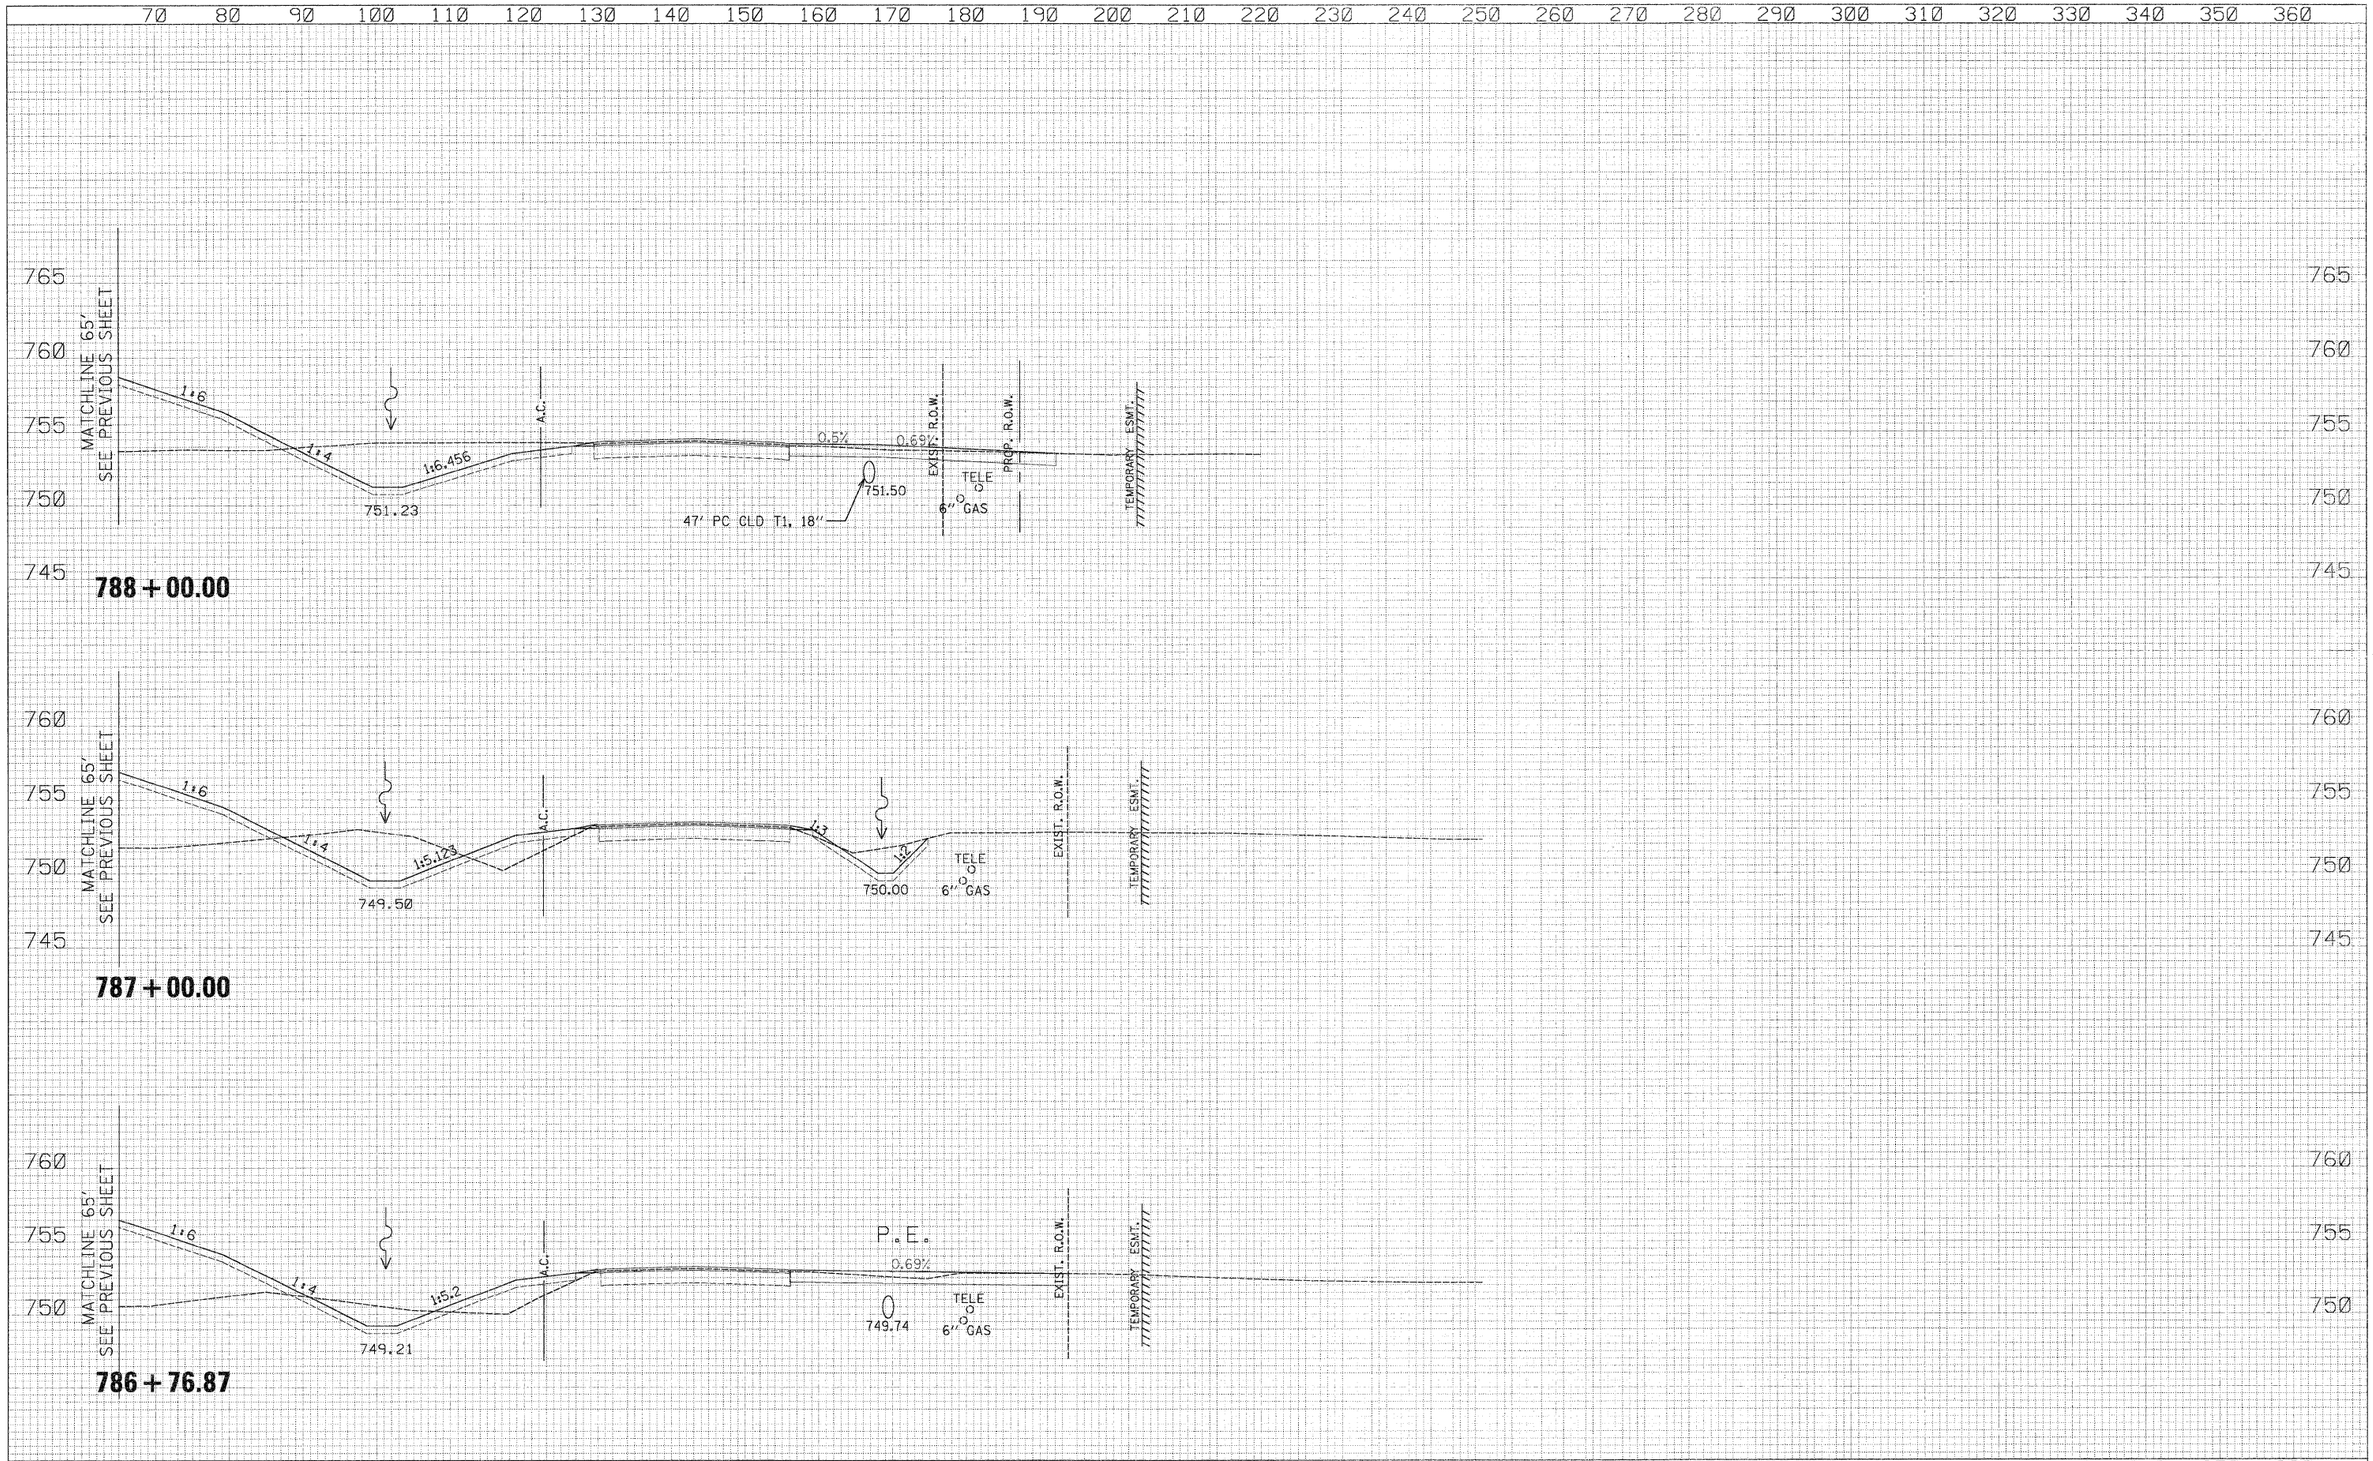

USER NAME = thompard	DESIGNED - RDT	REVISED -	
	DRAWN - RDT	REVISED -	
PLOT SCALE = 10.0000 ' / IN.	CHECKED - GC	REVISED -	
PLOT DATE = 4/4/2011	DATE - 01-14-11	REVISED -	

STATE OF ILLINOIS
DEPARTMENT OF TRANSPORTATION

ILLINOIS ROUTE 2
CROSS SECTIONS

SCALE: H:1"=10' V:1"=5' | SHEET NO. 417 OF 530 SHEETS | STA. 786+76.87 TO STA. 788+00.00

F.A.P. RTE.	SECTION	COUNTY	TOTAL SHEETS	SHEET NO.
734	77-2-2 & 77-2B-1	WINNEBAGO	530	417

CONTRACT NO. 64813

ILLINOIS FED. AID PROJECT