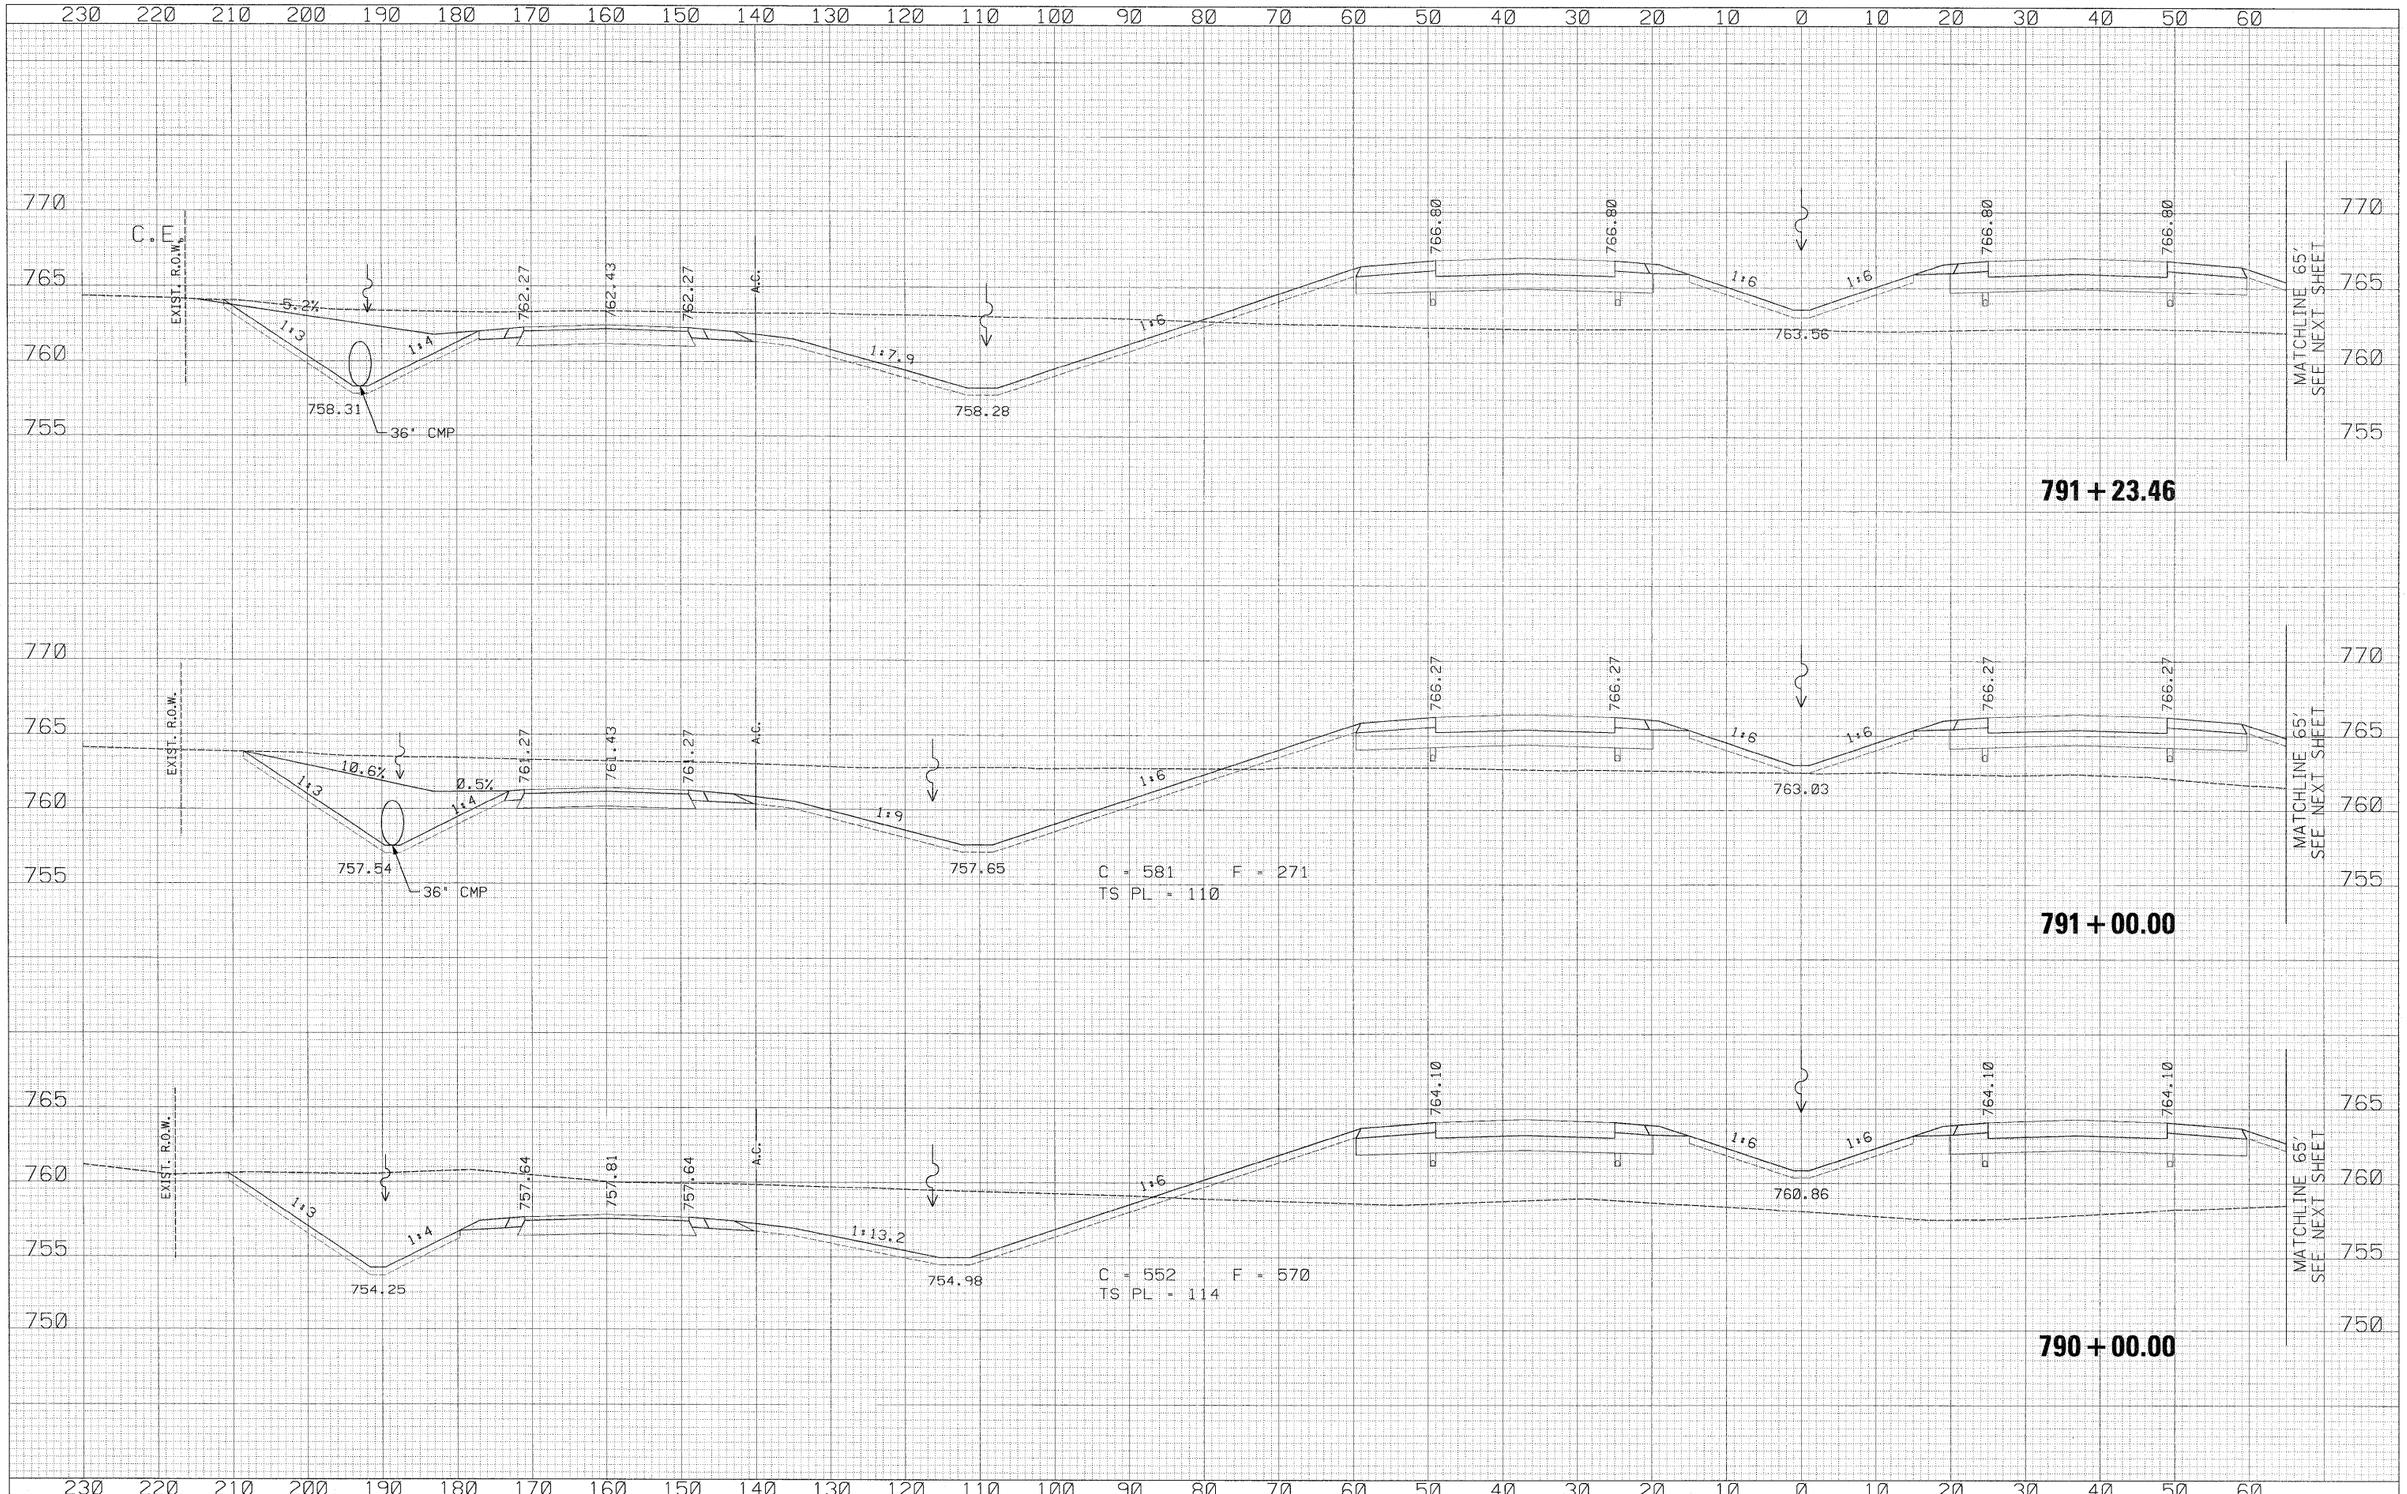

	DATE
BY	
SURVEYED	
PLOTTED	
TEMPLATE	
AREAS	
AREAS CHECKED	
FINAL SURVEY	
NOTE BOOK	
NO.	

	DATE
BY	
SURVEYED	
PLOTTED	
TEMPLATE	
AREAS	
AREAS CHECKED	
ORIGINAL SURVEY	
NOTE BOOK	
NO.	

USER NAME = zulkowsd	DESIGNED - RDT	REVISED -	
	DRAWN - RDT	REVISED -	
PLOT SCALE = 10.0000 ' / IN.	CHECKED - GC	REVISED -	
PLOT DATE = 2/2/2011	DATE - 01-14-11	REVISED -	

STATE OF ILLINOIS
DEPARTMENT OF TRANSPORTATION

ILLINOIS ROUTE 2
CROSS SECTIONS

SCALE: H: 1" = 10'
V: 1" = 2'

SHEET NO. 420 OF 530 SHEETS | STA. 790+00.00 TO STA. 791+23.46

F.A.P. RTE.	SECTION	COUNTY	TOTAL SHEETS	SHEET NO.
734	77-2-2 & 77-28-1	WINNEBAGO	530	420
		CONTRACT NO. 64813		
		ILLINOIS	FED. AID PROJECT	

I:\projects\11254\segment 1\sheets\civil\xsection\D264813-sht-xssht-IL2.dgn