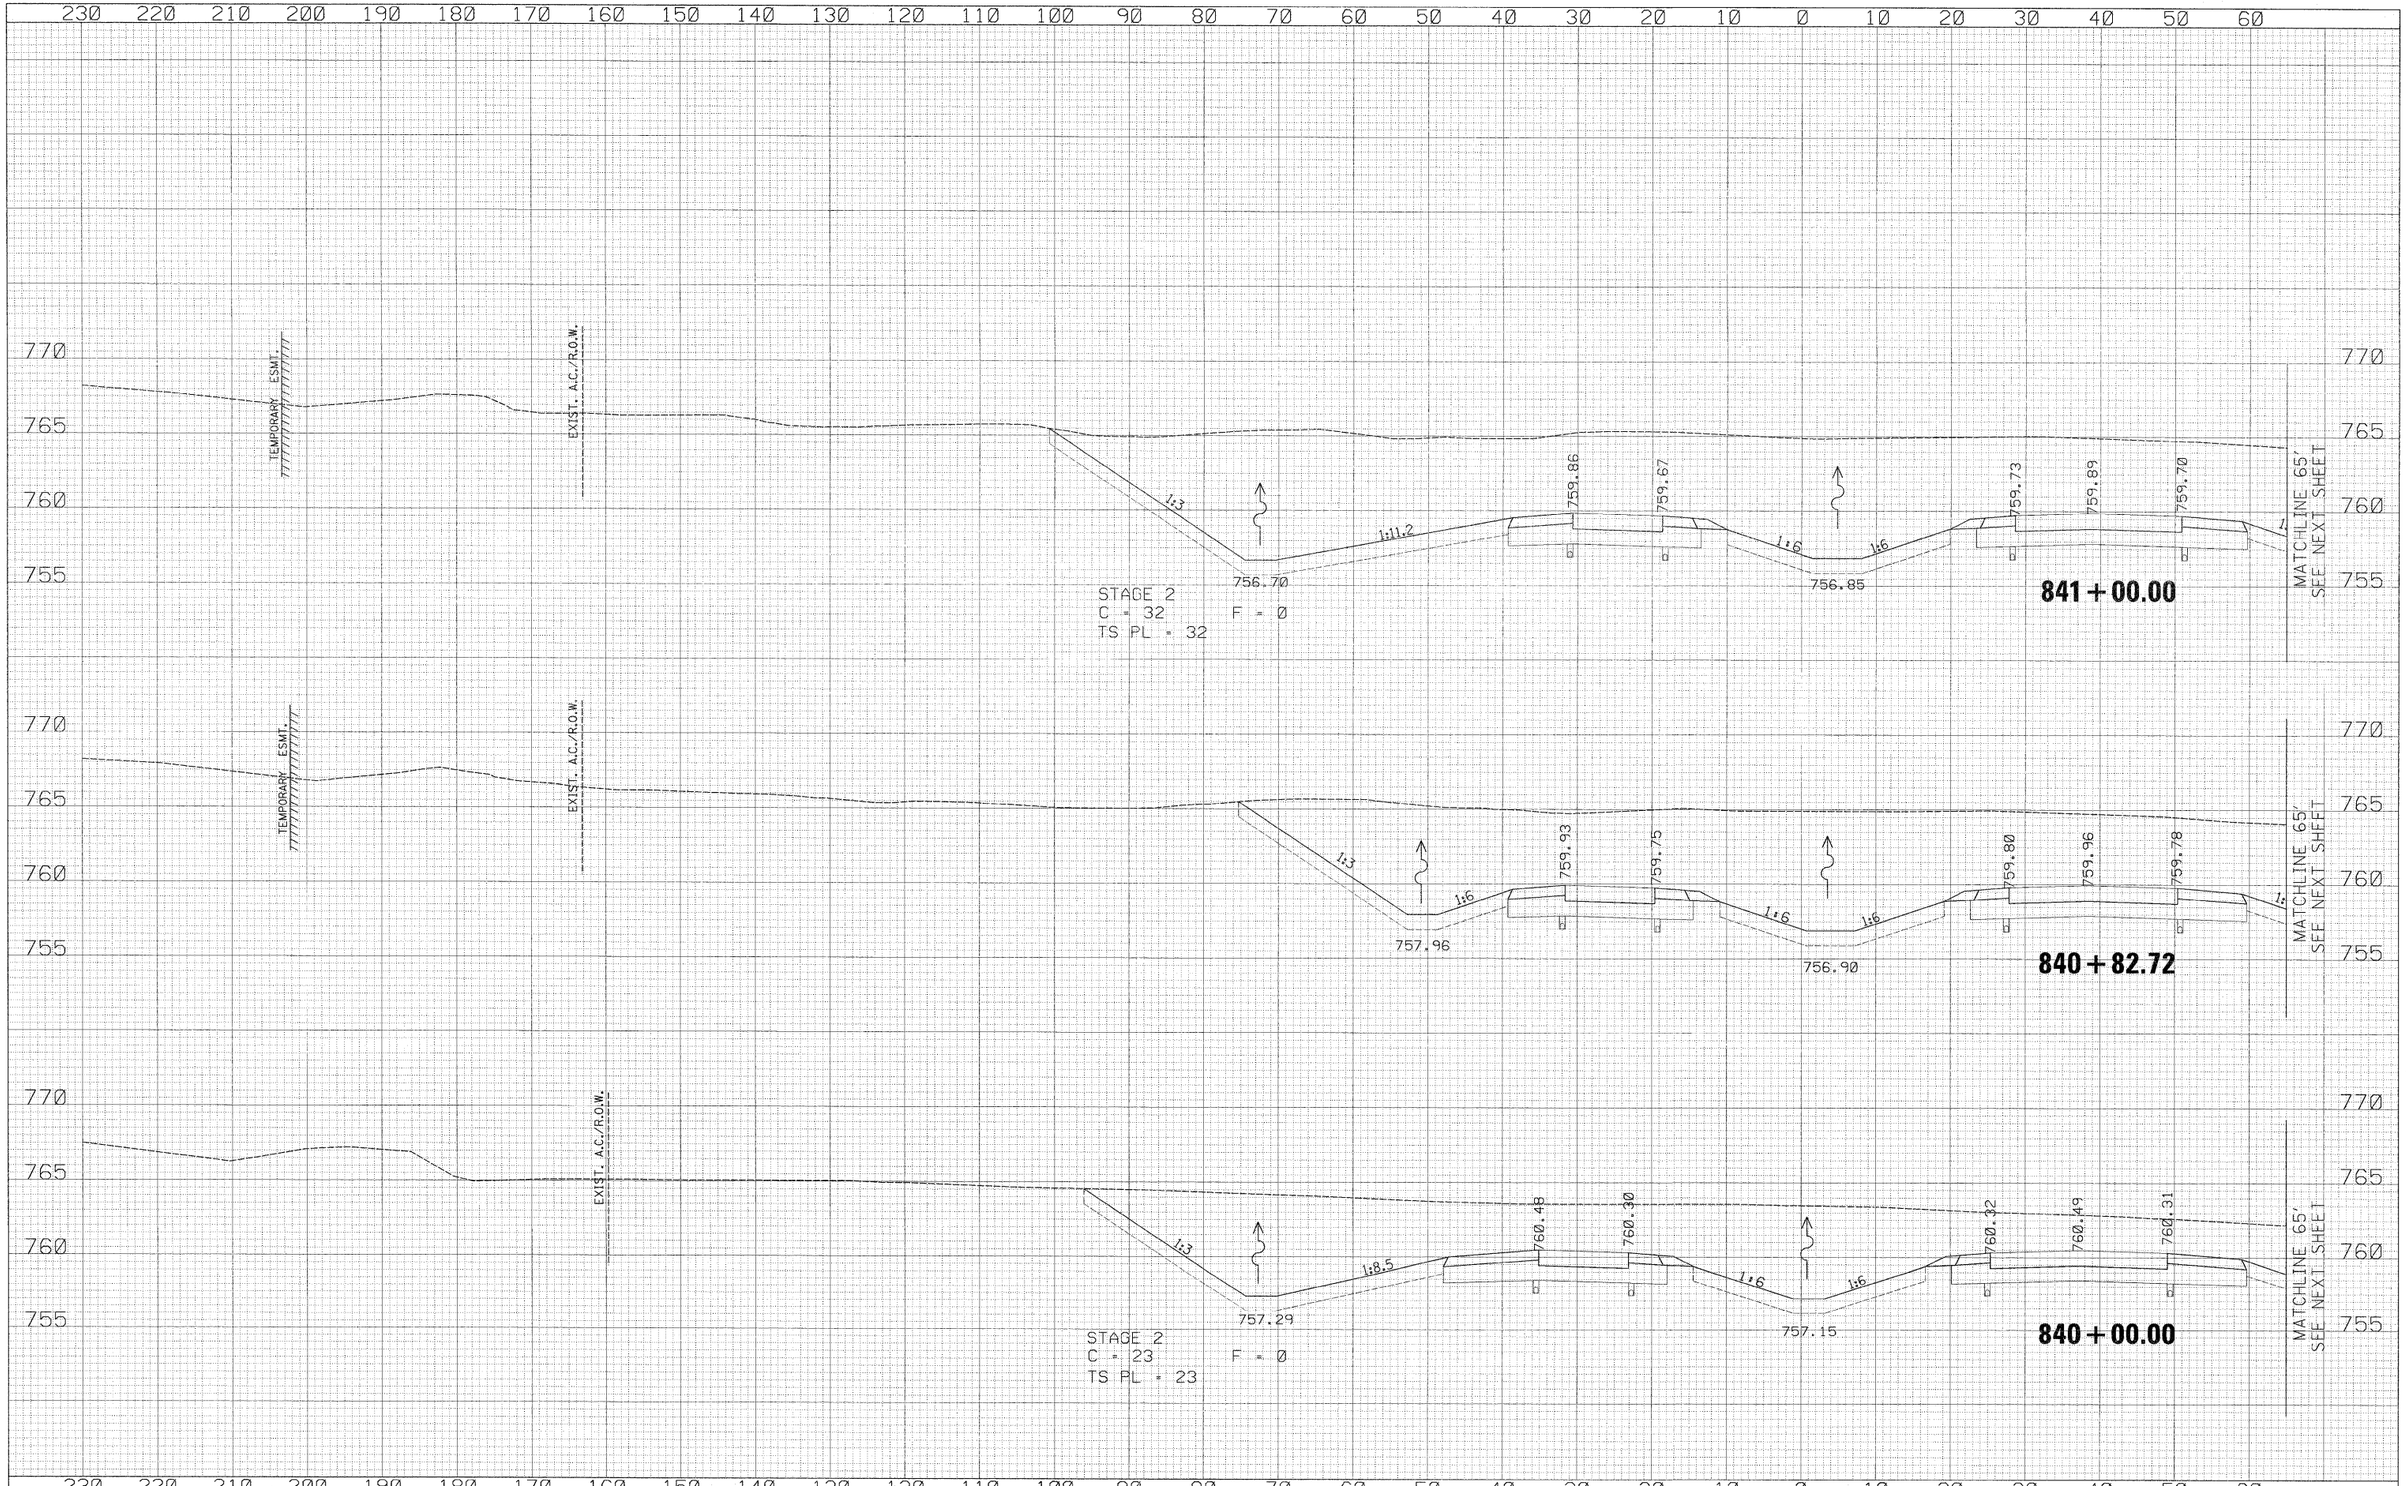

USER NAME = zulkowsd	DESIGNED - RDT	REVISED -	
	DRAWN - RDT	REVISED -	
PLOT SCALE = 10.0000 ' / IN.	CHECKED - GC	REVISED -	
PLOT DATE = 2/2/2011	DATE - 01-14-11	REVISED -	

STATE OF ILLINOIS
DEPARTMENT OF TRANSPORTATION

ILLINOIS ROUTE 2
CROSS SECTIONS

SCALE: H:1"=10' V:1"=5' | SHEET NO. 462 OF 530 SHEETS | STA. 840+00.00 TO STA. 841+00.00

F.A.P. RTE.	SECTION	COUNTY	TOTAL SHEETS	SHEET NO.
734	77-2-2 & 77-2B-1	WINNEBAGO	530	462

CONTRACT NO. 64813

ILLINOIS FED. AID PROJECT

FINAL SURVEY: NOTE BOOK NO. ___ SURVEYED ___ PLOTTED ___ TEMPLATE ___ AREAS ___ AREAS CHECKED ___ BY ___ DATE ___

ORIGINAL SURVEY: NOTE BOOK NO. ___ SURVEYED ___ PLOTTED ___ TEMPLATE ___ AREAS ___ AREAS CHECKED ___ BY ___ DATE ___

i:\projects\11254\segment 1\sheets\civil\xsection\D264813-sht-xssht-IL2.dgn