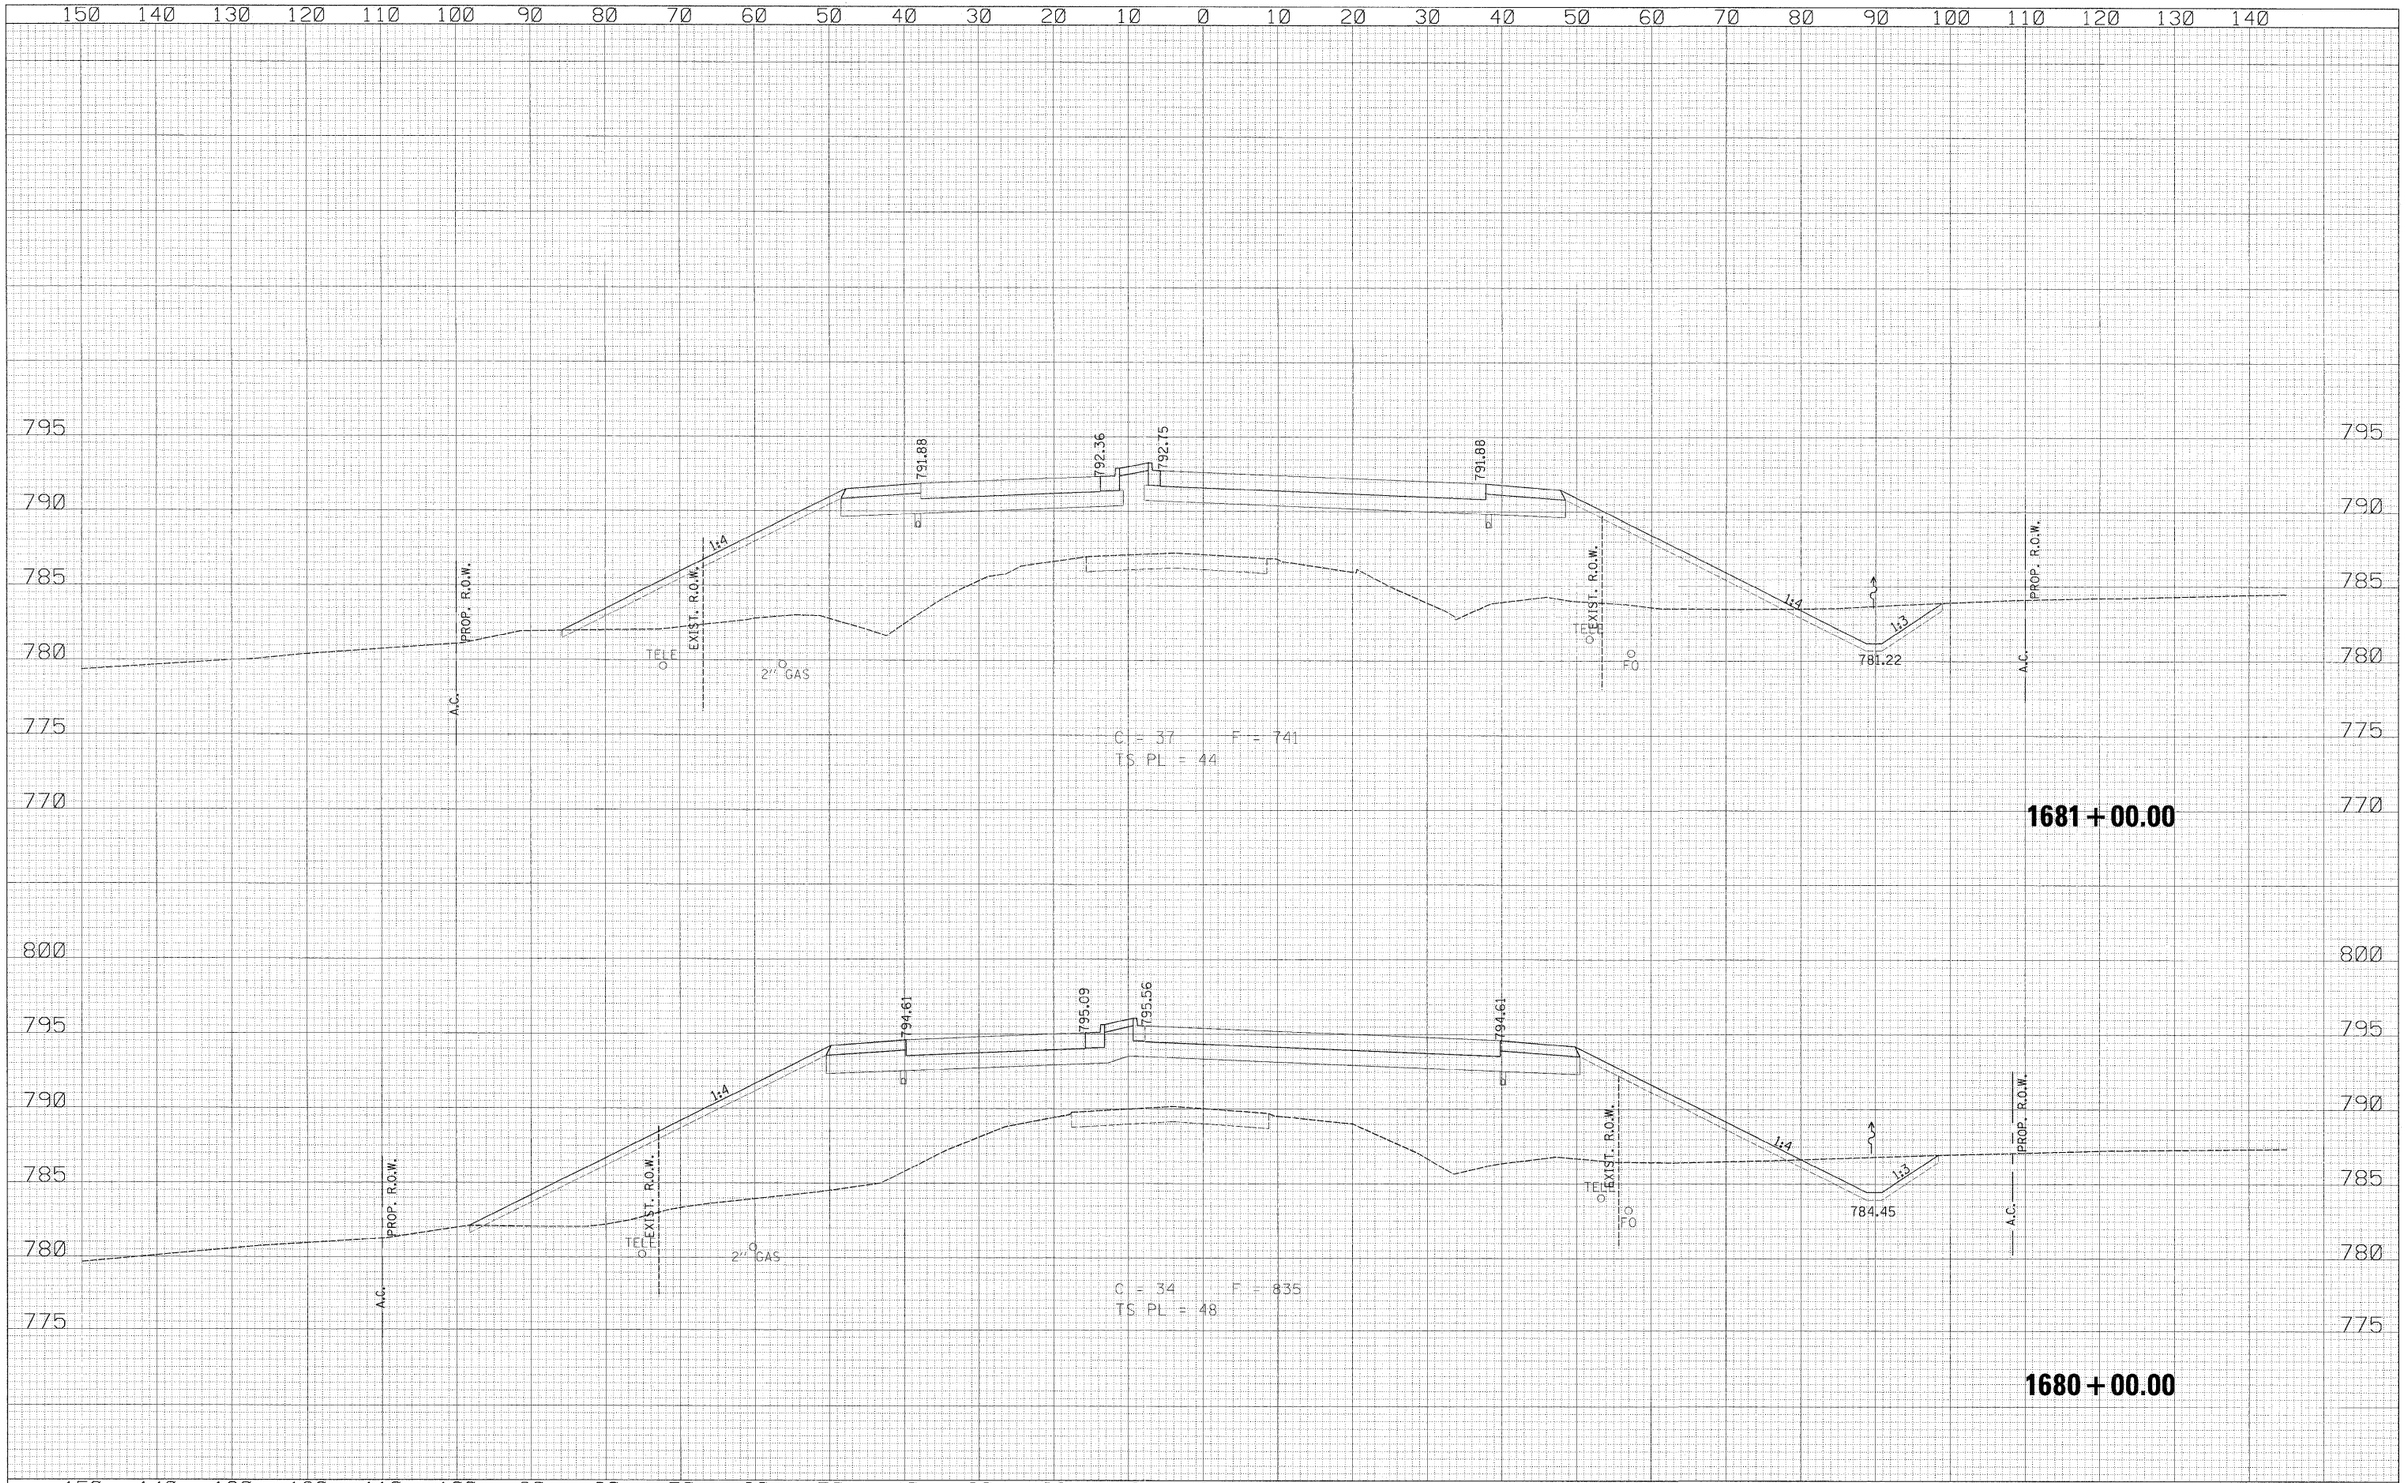

USER NAME = zulkowsd	DESIGNED RDT	REVISED -	
	DRAWN RDT	REVISED -	
PLOT SCALE = 10.0000 ' / IN.	CHECKED GC	REVISED -	
PLOT DATE = 2/2/2011	DATE 01-14-11	REVISED -	

STATE OF ILLINOIS
DEPARTMENT OF TRANSPORTATION

LATHAM ROAD
CROSS SECTIONS

SCALE: H: 1" = 10' V: 1" = 5' | SHEET NO. 498 OF 530 SHEETS | STA. 1680+00.00 TO STA. 1681+00.00

F.A.P. RTE.	SECTION	COUNTY	TOTAL SHEETS	SHEET NO.
734	77-2-2 & 77-2B-1	WINNEBAGO	530	498

CONTRACT NO. 64813

ILLINOIS FED. AID PROJECT

ORIGINAL SURVEY	BY	DATE
SURVEYED		
PLOTTED		
TEMPLATE		
AREAS		
AREAS CHECKED		
NOTE BOOK		
NO.		

FINAL SURVEY	BY	DATE
SURVEYED		
PLOTTED		
TEMPLATE		
AREAS		
AREAS CHECKED		
NOTE BOOK		
NO.		

I:\projects\11254\segment 1\sheets\civil\xsection\D264813-sht-xsht-Latham.dgn