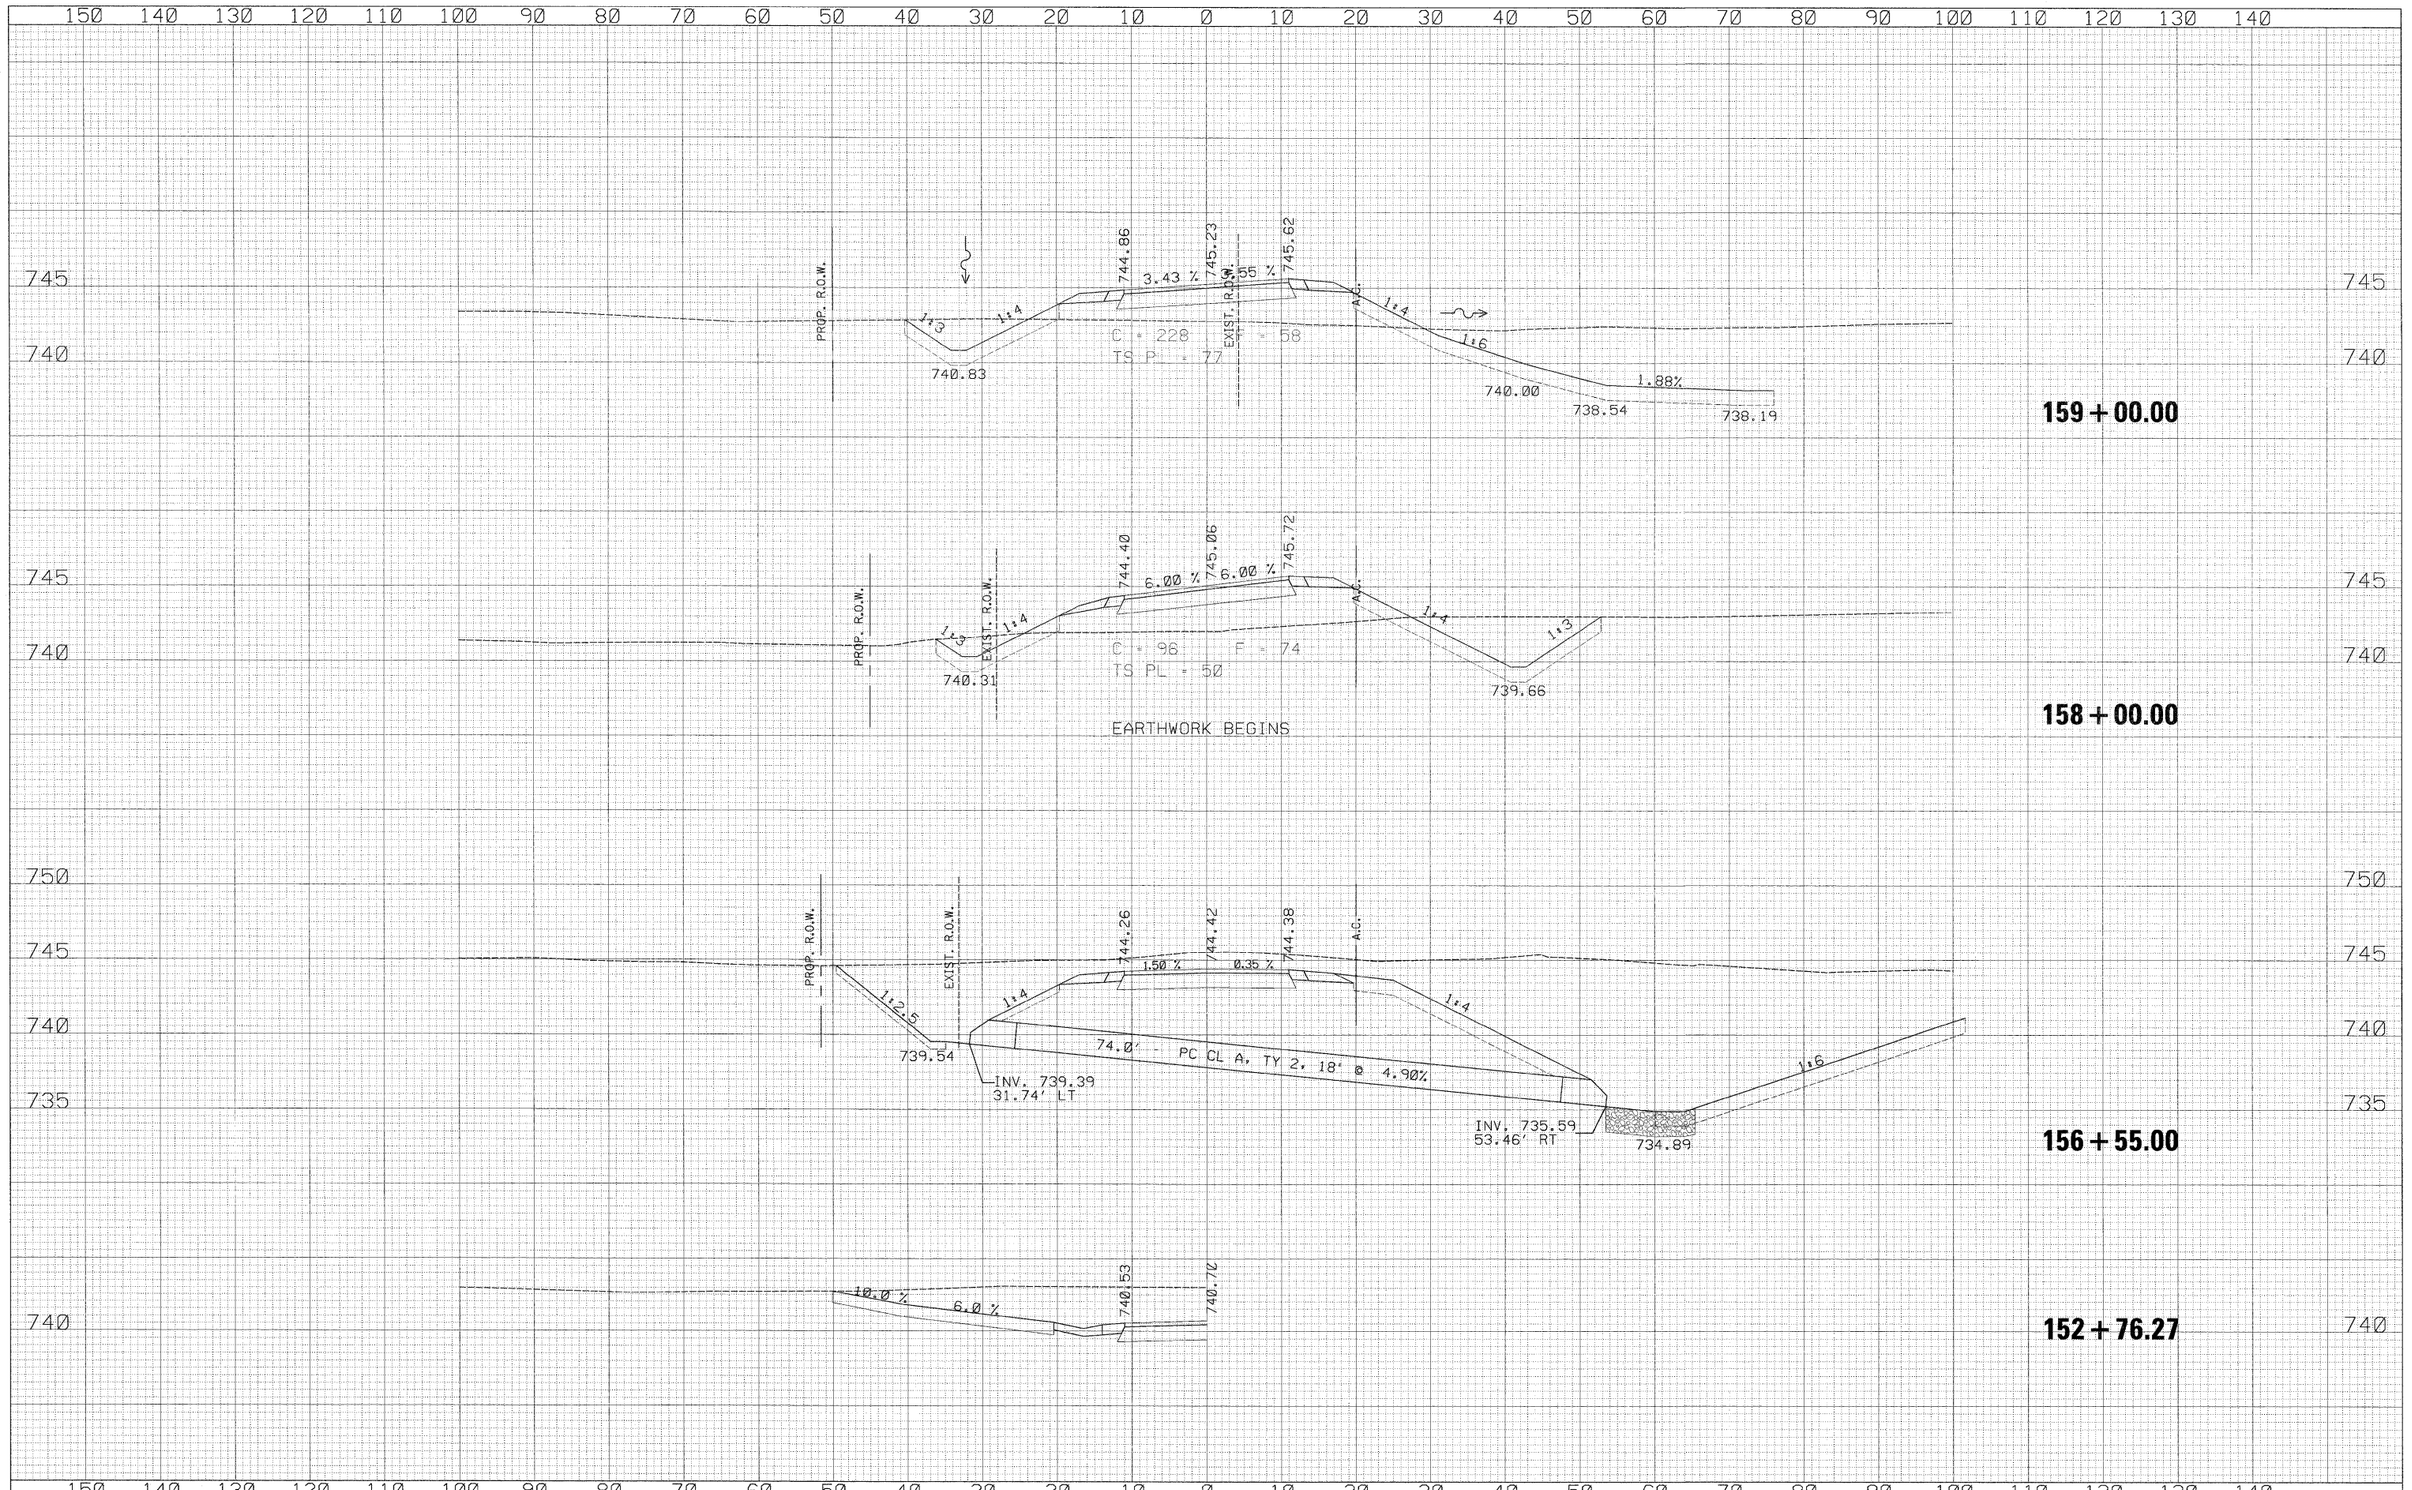

ORIGINAL SURVEY	BY	DATE
	SURVEYED	
	PLOTTED	
NOTE BOOK	TEMPLATE	
	AREAS	
NO.	AREAS CHECKED	

FINAL SURVEY	BY	DATE
	SURVEYED	
	PLOTTED	
NOTE BOOK	TEMPLATE	
	AREAS	
NO.	AREAS CHECKED	

USER NAME = zulkowsd	DESIGNED RDT	REVISED -
	DRAWN RDT	REVISED -
PLOT SCALE = 10.0000 ' / IN.	CHECKED GC	REVISED -
PLOT DATE = 2/2/2011	DATE 01-14-11	REVISED -

STATE OF ILLINOIS
DEPARTMENT OF TRANSPORTATION

FRONTAGE ROAD C
CROSS SECTIONS

SCALE: H: 1" = 10' V: 1" = 5' | SHEET NO. 515 OF 530 SHEETS | STA. 152+76.27 TO STA. 159+00.00

F.A.P. RTE.	SECTION	COUNTY	TOTAL SHEETS	SHEET NO.
734	77-2-2 & 77-28-1	WINNEBAGO	530	515
		CONTRACT NO. 64813		
	ILLINOIS	FED. AID PROJECT		

I:\projects\11254\segment 1\sheets\civil\xsection\D264813-sht-xssht-FR-C.dgn