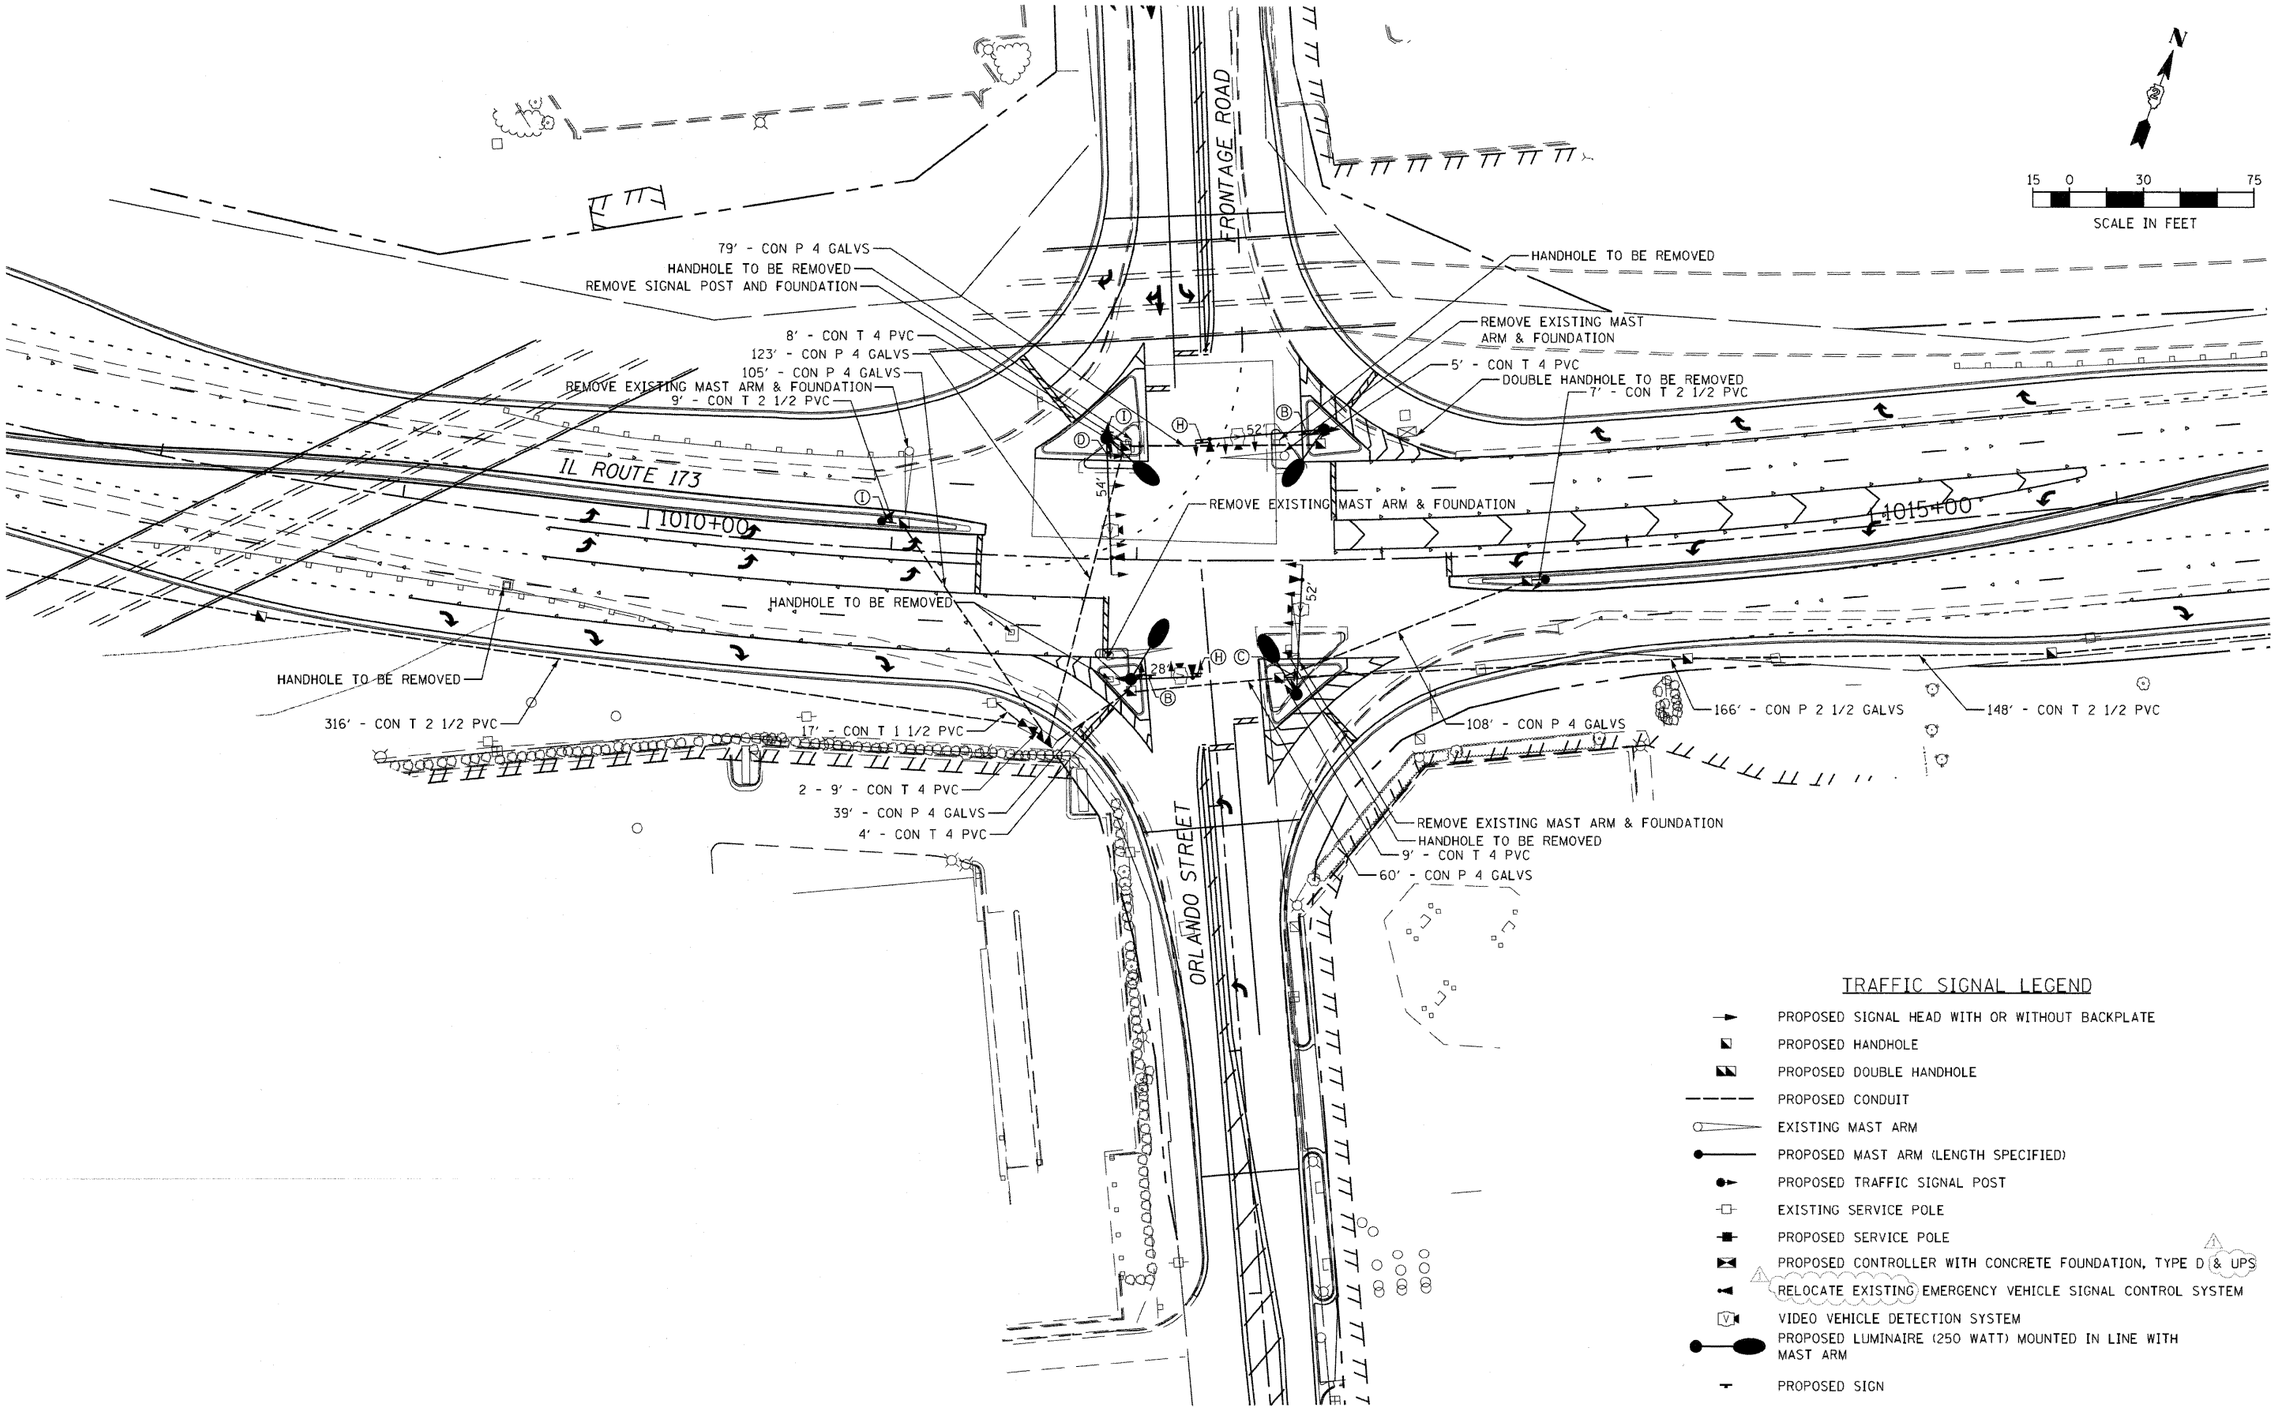

FILE NAME = 0264987-sht-ts-2.dgn	USER NAME = sms	DESIGNED - LOC	REVISED - 1 6/1/11	STATE OF ILLINOIS DEPARTMENT OF TRANSPORTATION	TRAFFIC SIGNAL PLAN IL ROUTE 173 & FRONTAGE ROAD / ORLANDO ST.	F.A.P. RTE.	SECTION	COUNTY	TOTAL SHEETS	SHEET NO.
		DRAWN - MBB	REVISED -			303	129K-1	WINNEBAGO	401	261
	PLOT SCALE = 1:60	CHECKED - CHA	REVISED -					CONTRACT NO. 64987		
	PLOT DATE = 5/31/2011	DATE - 3/16/11	REVISED -		SCALE: 1:30 SHEET NO. OF SHEETS STA. TO STA.	FED. ROAD DIST. NO. 2	ILLINOIS	FED. AID PROJECT		