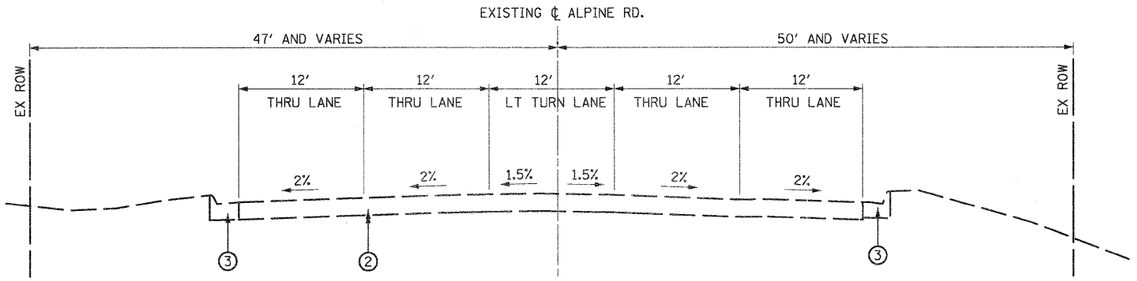

ALPINE RD. EXISTING TYPICAL SECTION
STA. 259+63.78 TO STA. 262+82.70

EXISTING LEGEND:

1. HMA OVERLAY
2. PCC PAVEMENT
3. COMBINATION CONCRETE CURB AND GUTTER
4. CONCRETE MEDIAN
5. HMA SHOULDER

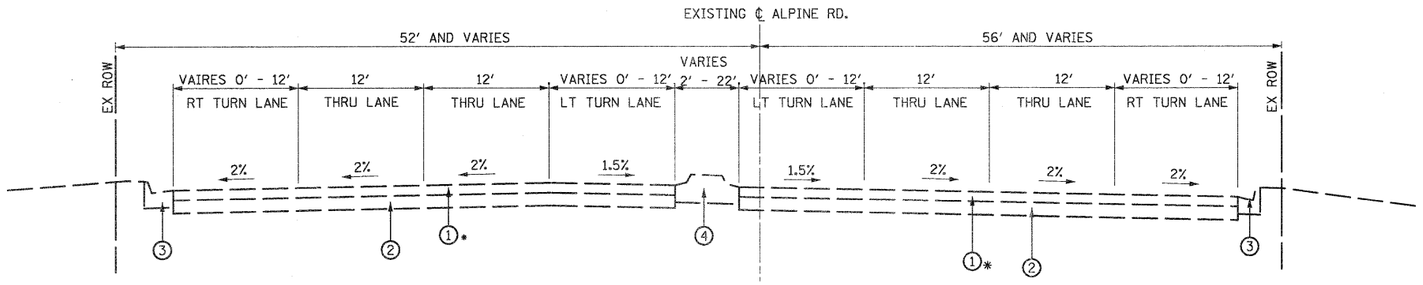

ALPINE RD. EXISTING TYPICAL SECTION
STA. 262+82.70 TO STA. 277+80.26

* FROM STA. 269+76.60 TO STA. 277+80.26

FILE NAME = D264987-sht-typical-EX04.dgn	USER NAME = 3202290971	DESIGNED - LOM	REVISED -
		DRAWN - MD	REVISED -
	PLOT SCALE = NTS	CHECKED - PDK	REVISED -
	PLOT DATE = 1/18/2011	DATE - 01-19-2011	REVISED -

STATE OF ILLINOIS
DEPARTMENT OF TRANSPORTATION

EXISTING TYPICAL SECTIONS
ALPINE ROAD

SCALE: NTS | SHEET NO. OF SHEETS | STA. TO STA.

F.A.P RTE.	SECTION	COUNTY	TOTAL SHEETS	SHEET NO.
303	129K-1	WINNEBAGO	401	17
		CONTRACT NO. 64987		
FED. ROAD DIST. NO. 2	ILLINOIS	FED. AID PROJECT		